CONTRACT #89438

ROUTE NO.	SECTION	COUNTY	TOTAL SHEETS	SHEET NO.
FAS 460	*	Fulton	13	5
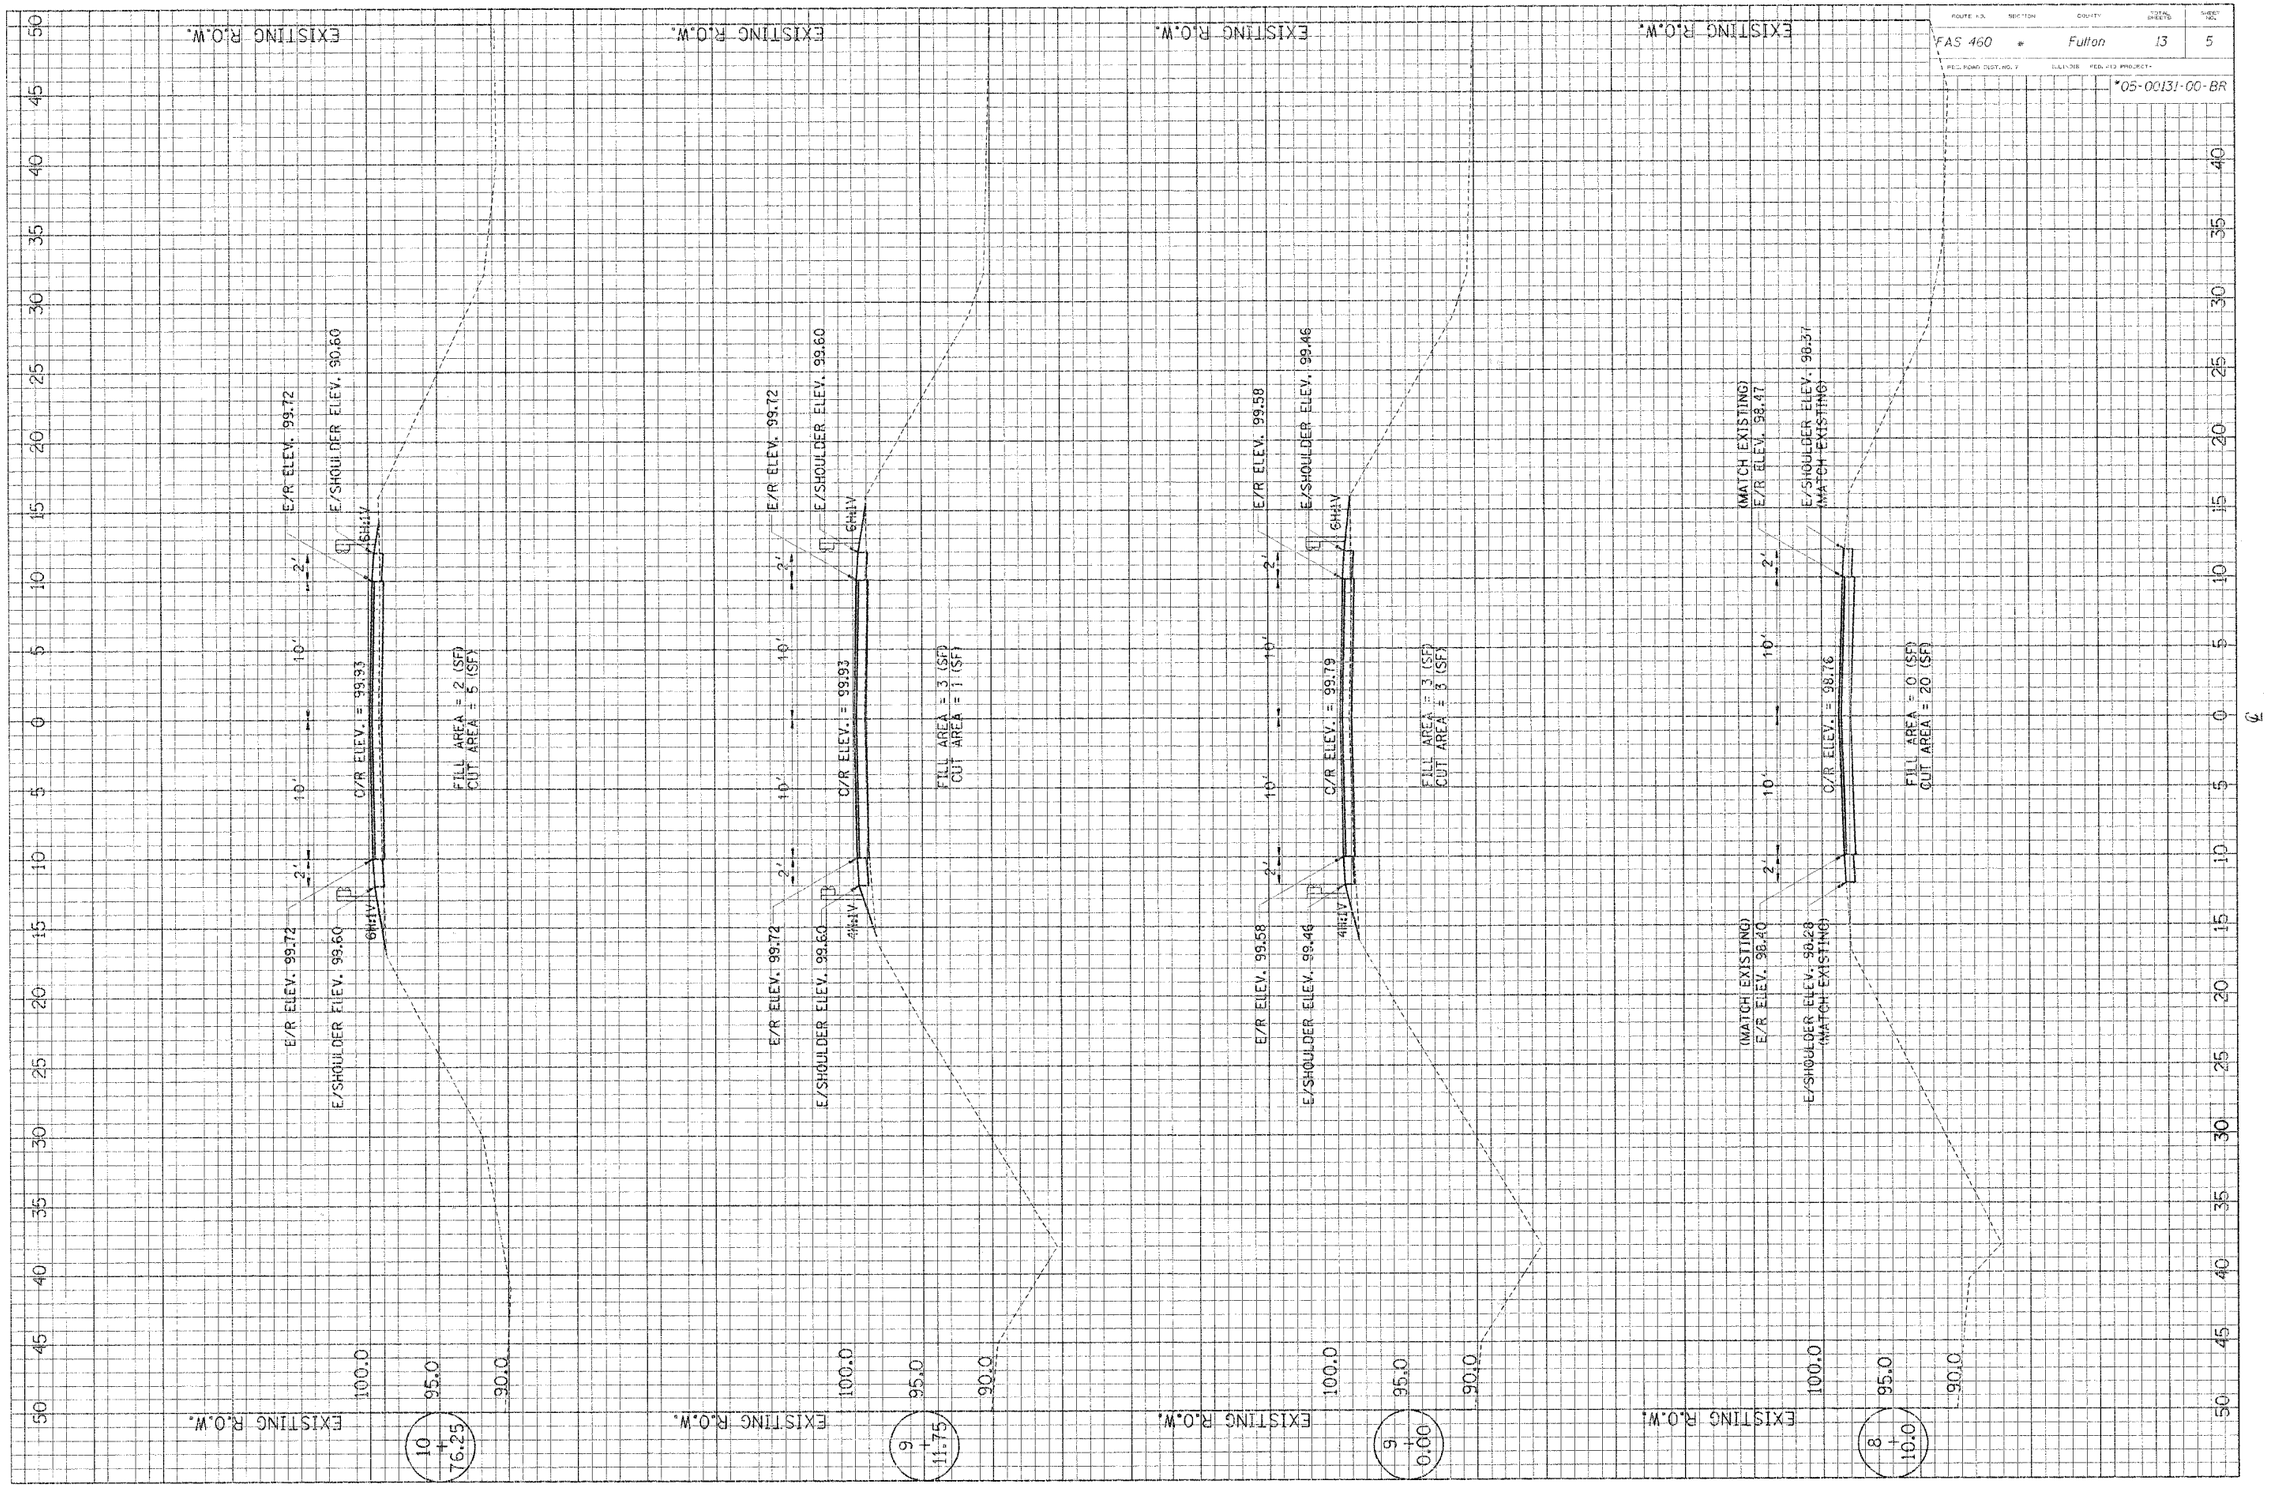
FED. ROAD DIST. NO. 7 ILLINOIS FED. AID PROJECT *05-00131-00-BR