CONTRACT NO. 94942

F.A.S. RTE.	SECTION	COUNTY	TOTAL SHEETS	SHEET NO.
2796	(L,K)B	Effingham	35	16

STA. 1219+75.00 TO STA. 1219+75.00

FED. ROAD DIST. NO. _ ILLINOIS FED. AID PROJECT

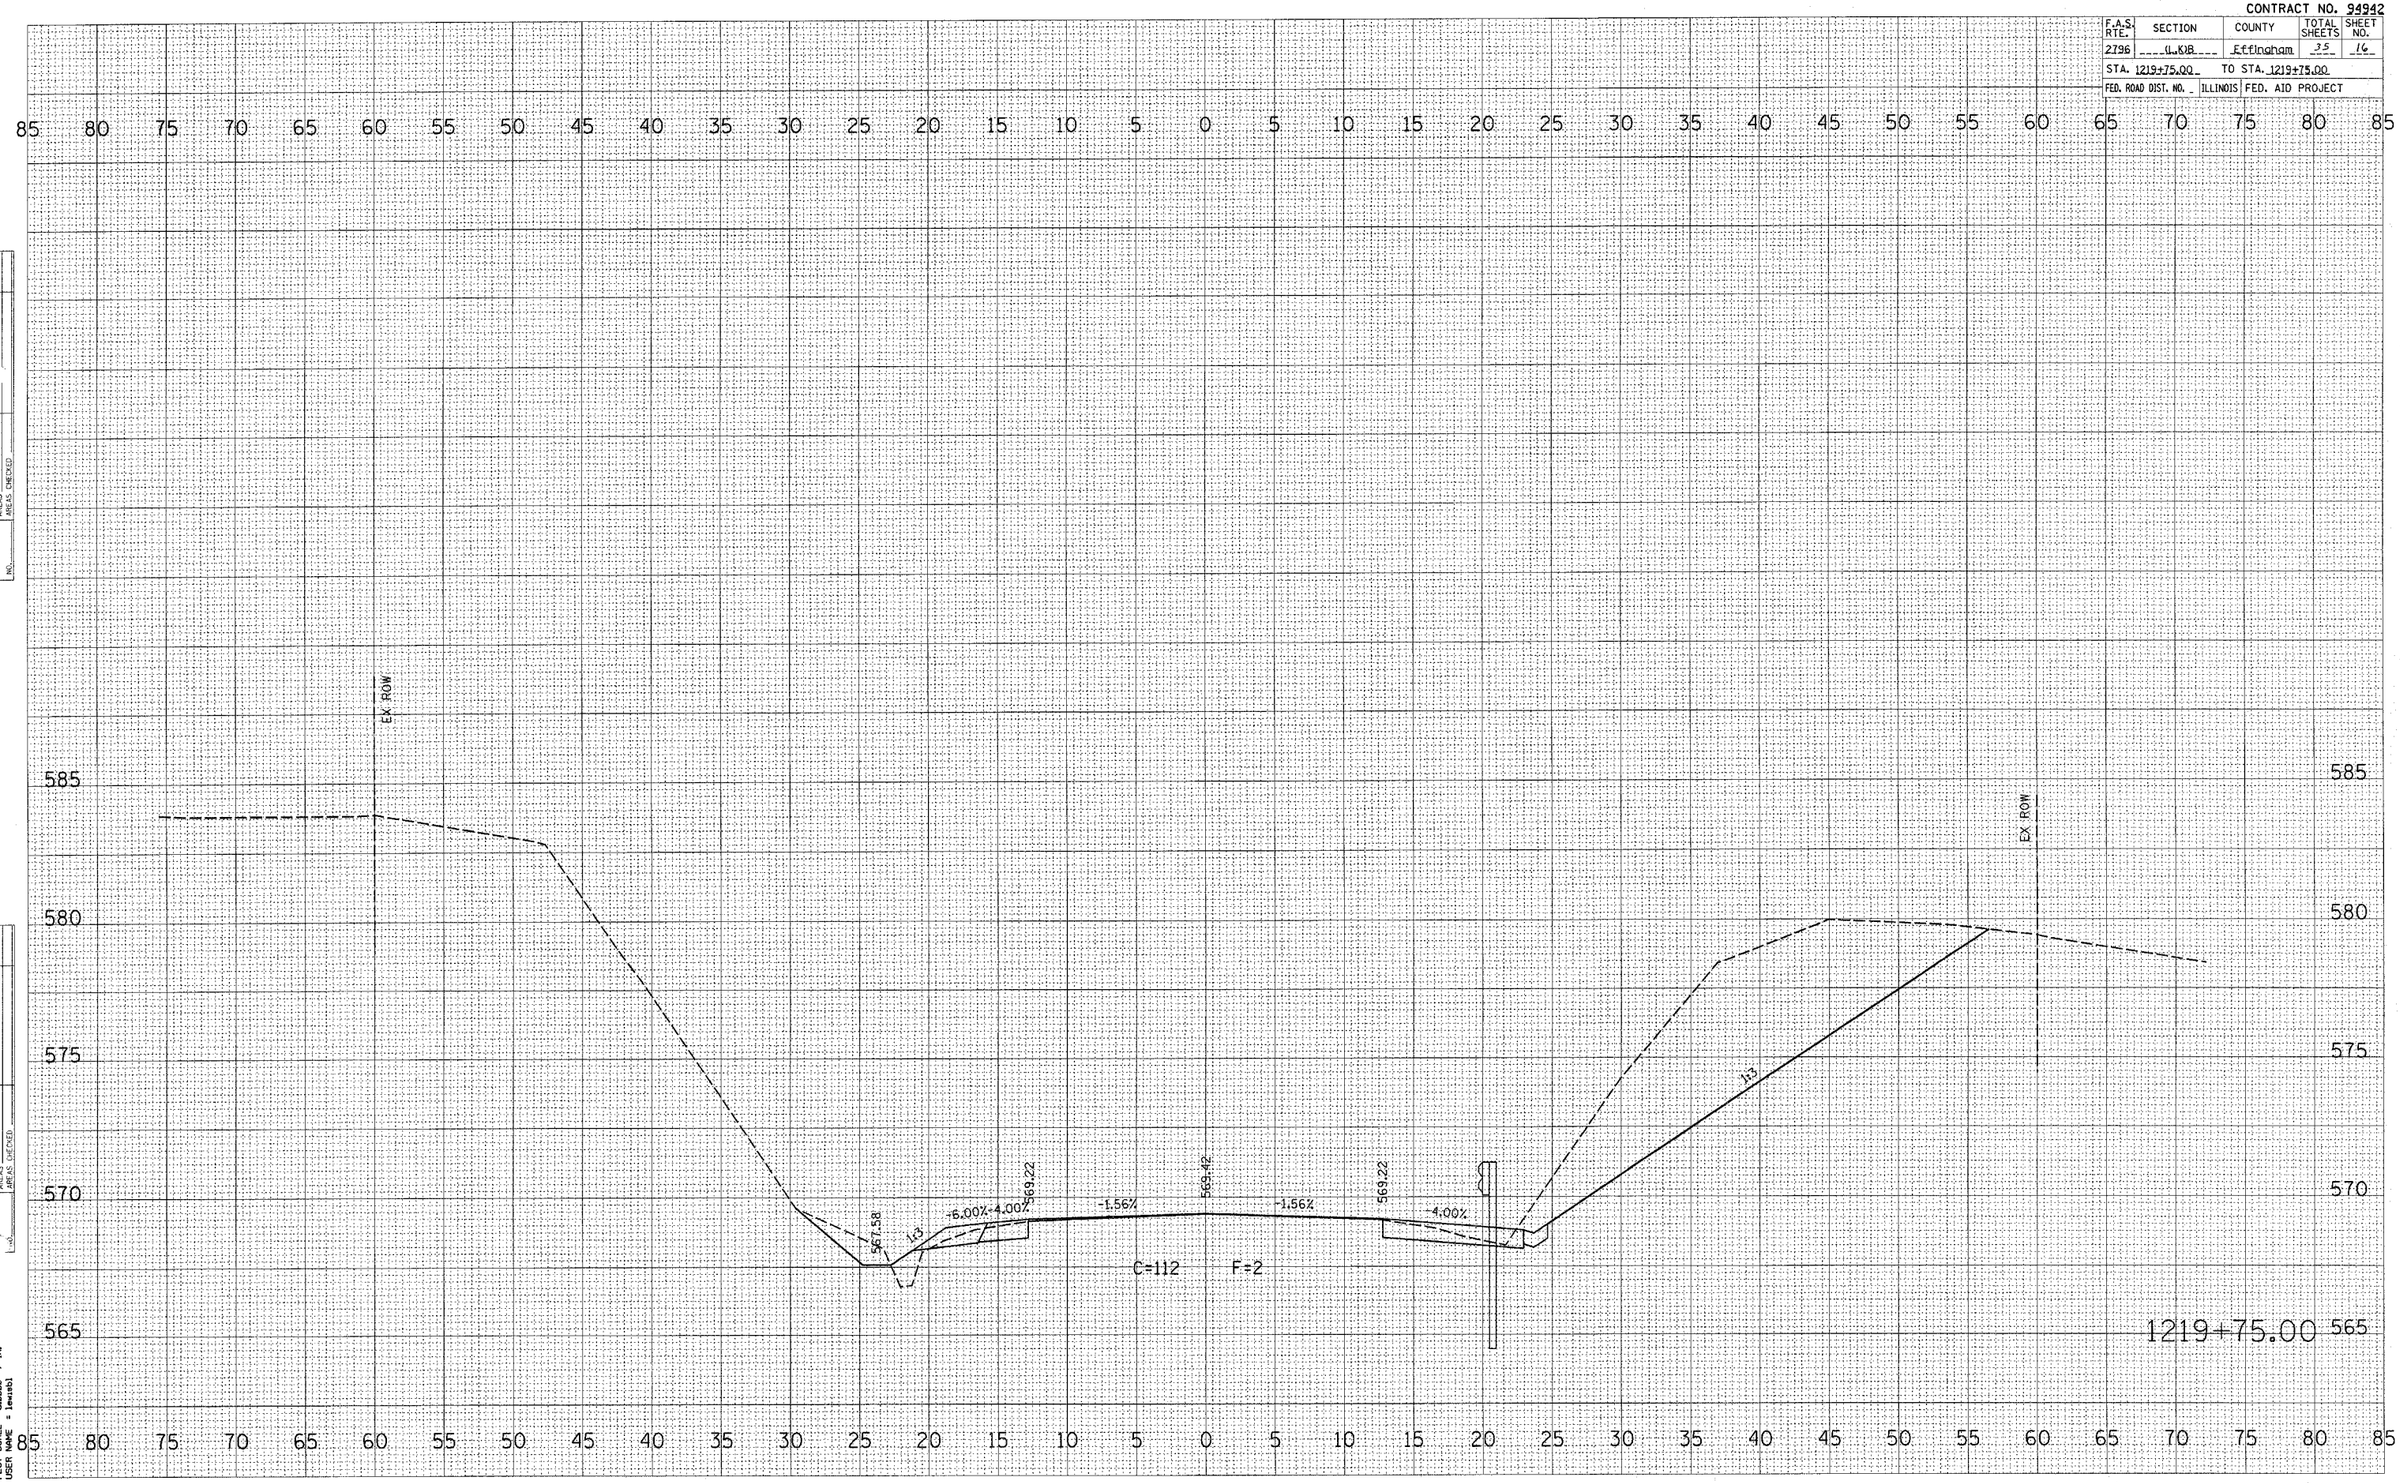

FINAL SURVEY NOTE BOOK NO. SURVEYED PLOTTED TEMPLATE AREAS AREAS CHECKED BY DATE

ORIGINAL SURVEY NOTE BOOK NO. SURVEYED PLOTTED TEMPLATE AREAS AREAS CHECKED BY DATE

PLOT DATE = 10/27/2006
FILE NAME = c:\projects\94942d\d01002s1.m32
PLOT SCALE = 5.0000 ' / IN.
USER NAME = lewisbl