CONTRACT NO. 95444
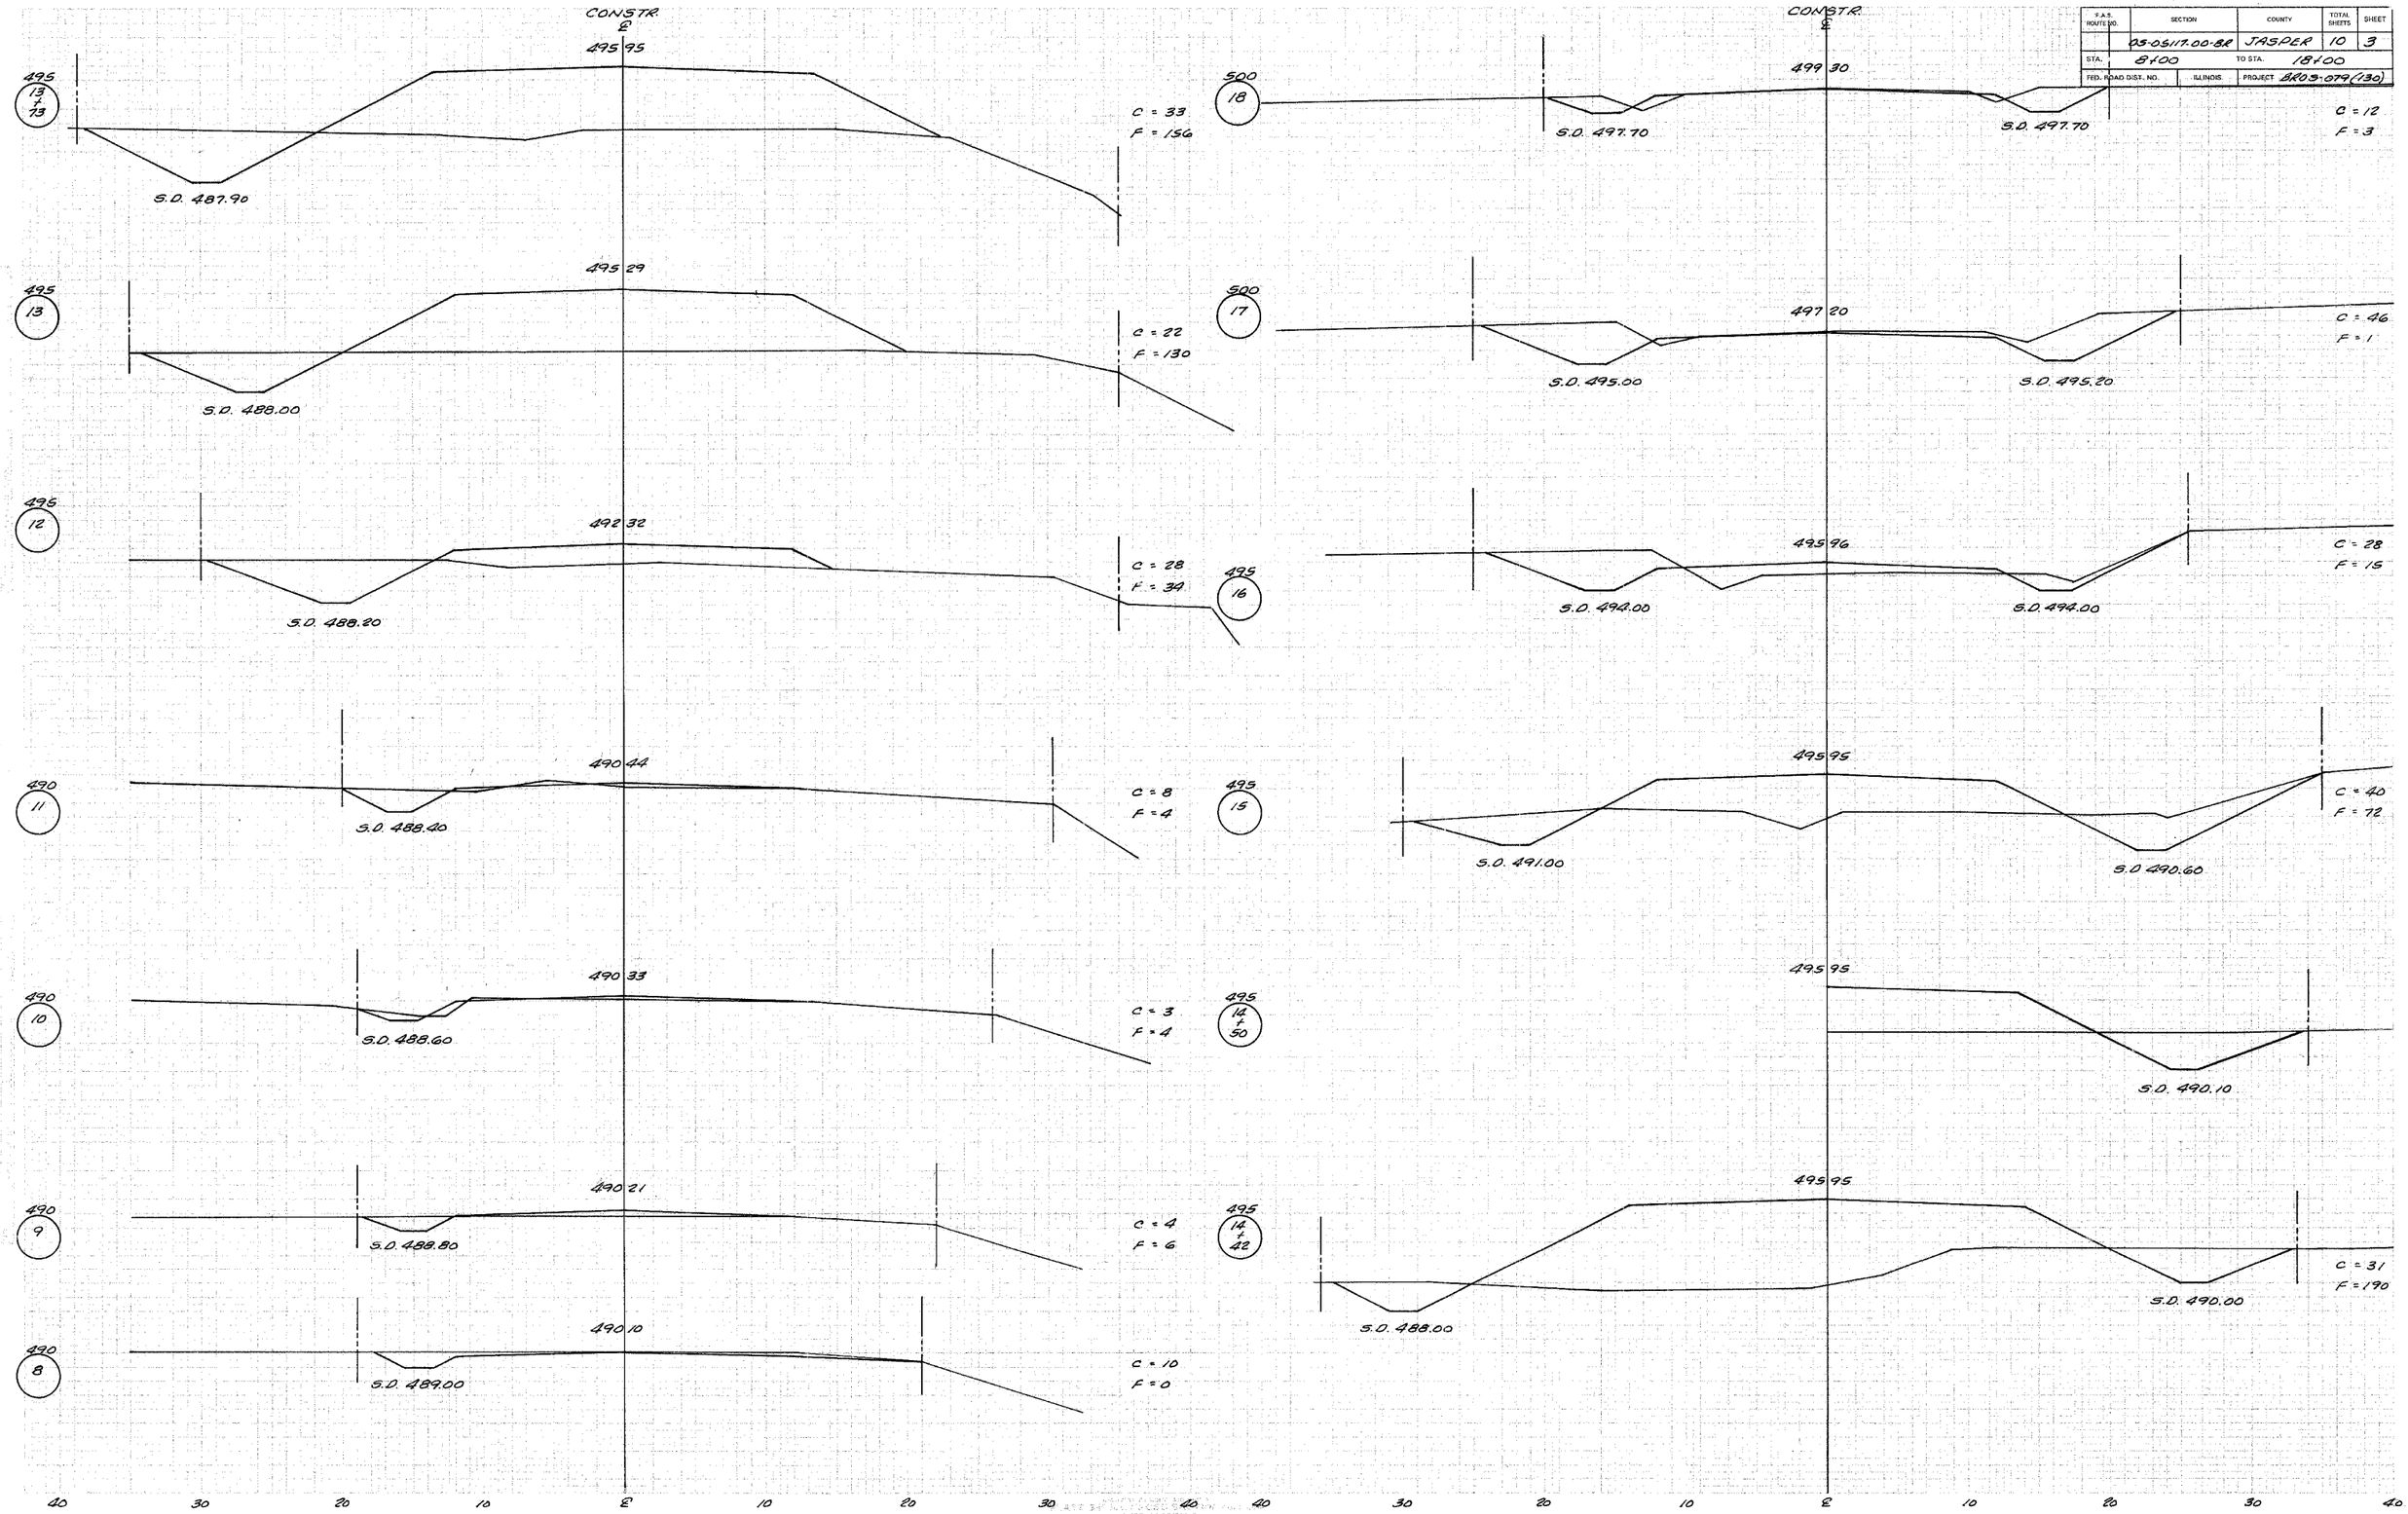
F.A.S. ROUTE NO.	SECTION	COUNTY	TOTAL SHEETS	SHEET
	05-05117.00-BR	JASPER	10	3
STA. 8+00	TO STA. 18+00			
FED. ROAD DIST. NO.	ILLINOIS	PROJECT BRO9-079(130)