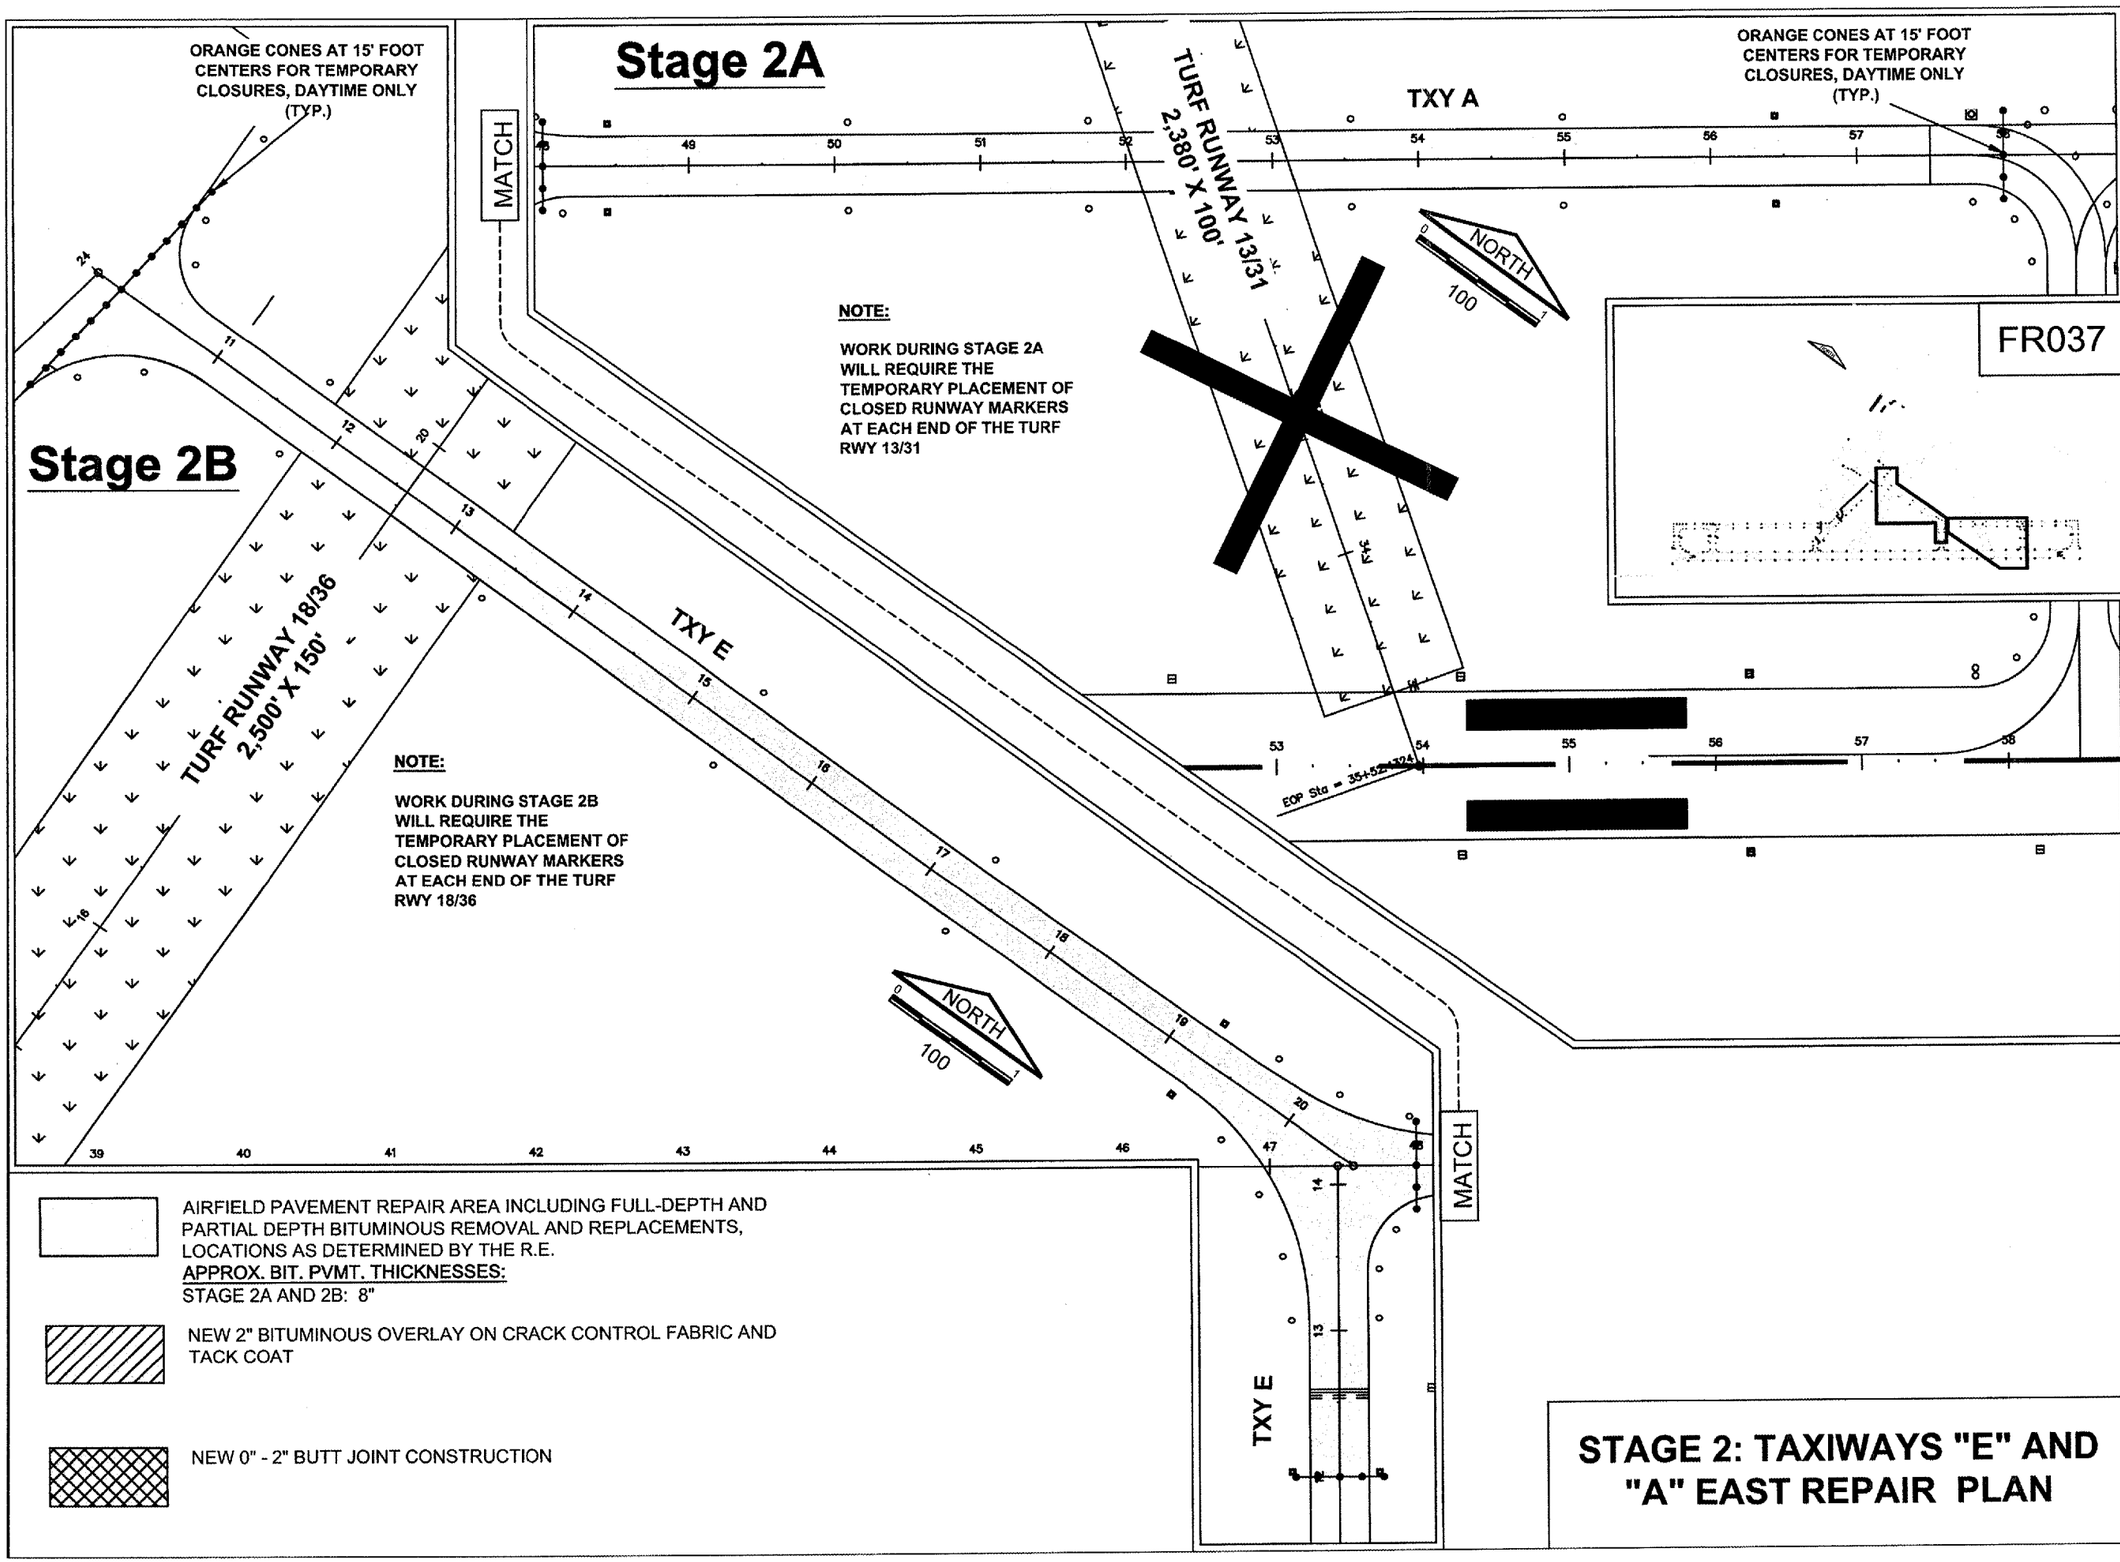

STAGE 2: TAXIWAYS "E" AND "A" EAST REPAIR PLAN

CMT
CRAWFORD, MURPHY & TILLY, INC.
CONSULTING ENGINEERS
© Copyright CMT, Inc.

Freeport - Albertus Airport

FR037

Freeport, Illinois

City of Freeport

AIP: 3-17-0045-B20
FEP-3129

Airfield Pavement Repairs

Revisions

No.	Date	Description

0 1
THIS BAR IS EQUAL TO 1" AT FULL SCALE (17 X 11).

DESIGN BY:	CMT- RFD
DRAWN BY:	CMT- RFD
CHECKED BY:	CMT- RFD
APPROVED BY:	JGP
DATE:	6.9.2006
JOB No:	06294-02-00

STAGE 2: TAXIWAYS "E" AND "A" EAST REPAIR PLAN (STG2)

7

SHEET 7 OF 9 SHEETS