CONTRACT NO. 64577

F.A.P. RTE.	SECTION	COUNTY	TOTAL SHEETS	SHEET NO.
301		STEPHENSON	290	67
STA. 1890+00		TO STA. 1905+00		
FED. ROAD DIST. NO. 2	ILLINOIS	FED. AID PROJECT		

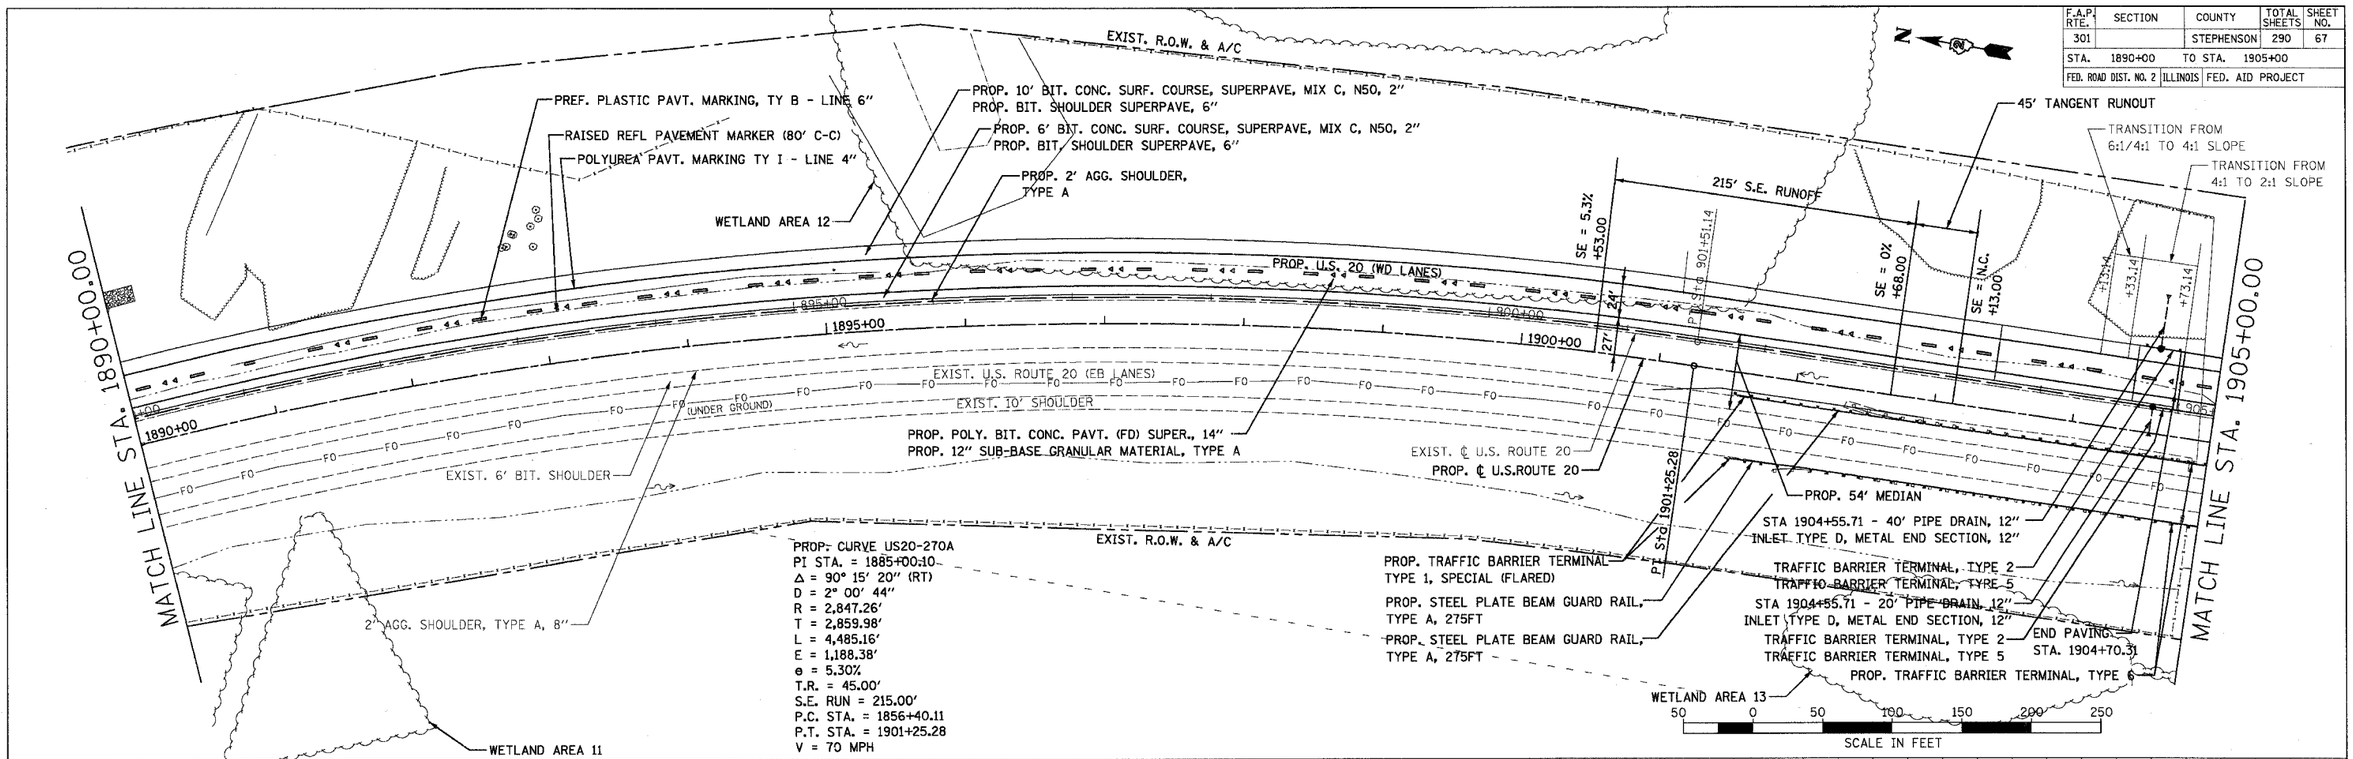

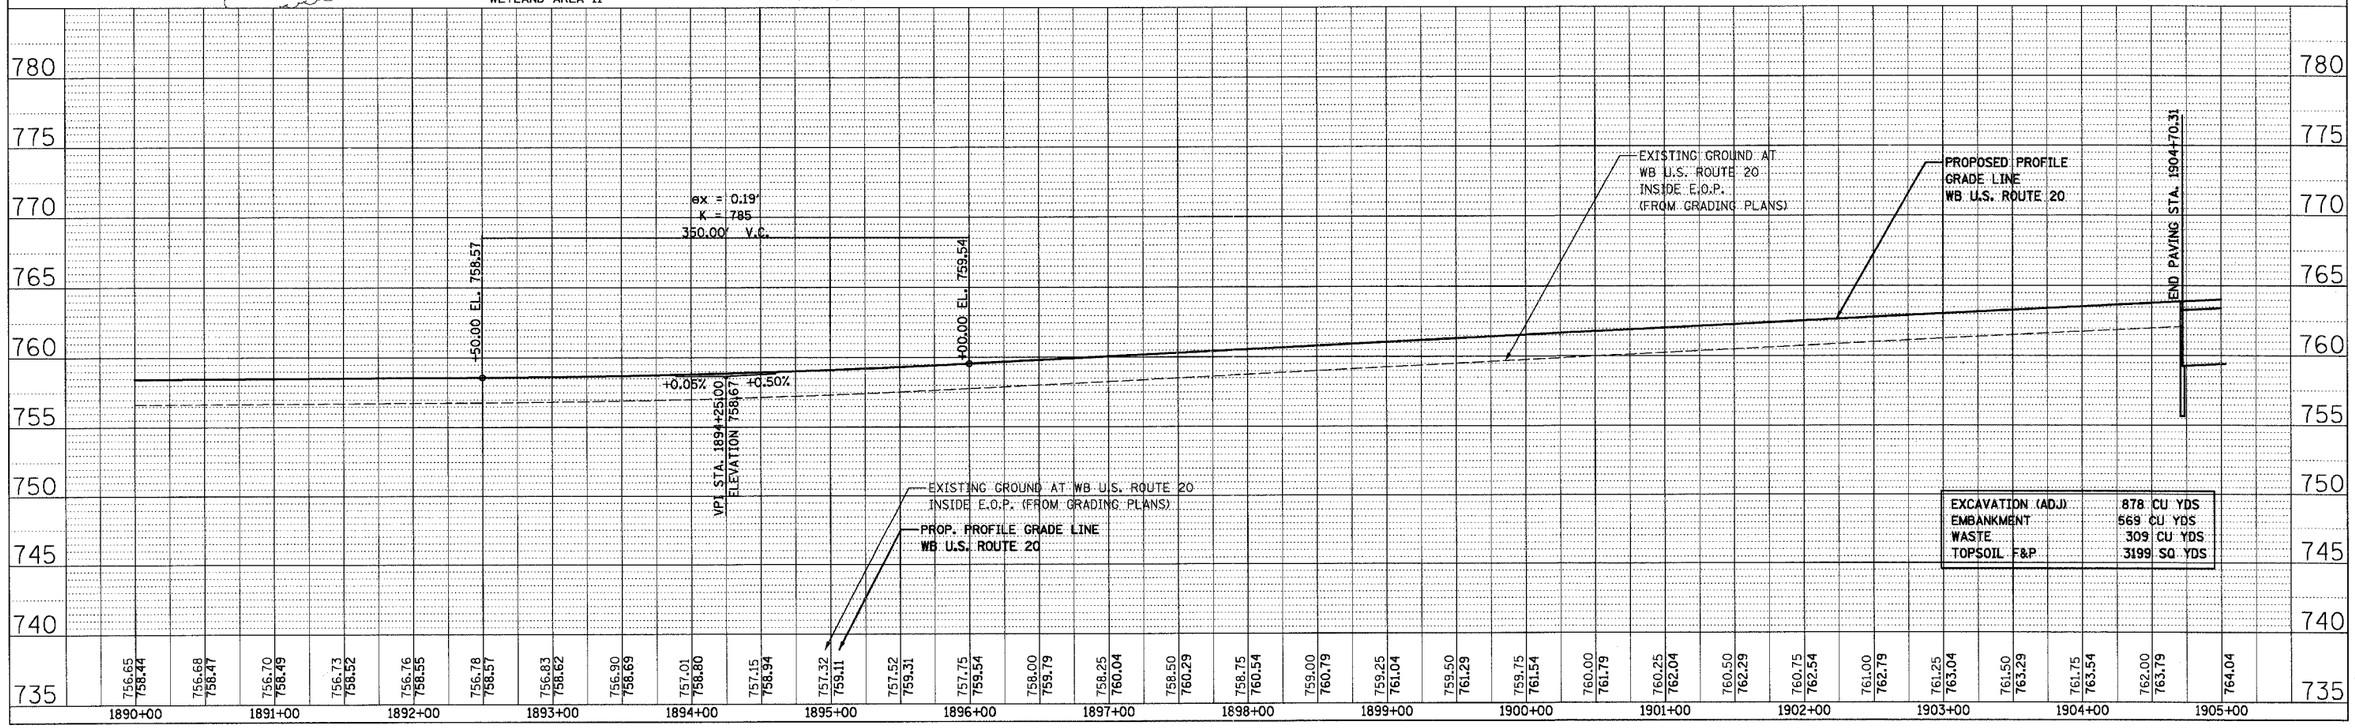

EXCAVATION (ADJ)	878 CU YDS
EMBANKMENT	569 CU YDS
WASTE	309 CU YDS
TOPSOIL F&P	3199 SQ YDS

PLAN — SURVEYED / PLOTTED / ALIGNMENT CHECKED / GRADES CHECKED / PLAN ACCEPTED / CADD FILE NAME / NOTE BOOK NO. / BY / DATE

PROFILE — SURVEYED / PLOTTED / GRADES CHECKED / PLAN ACCEPTED / STRUCTURE NOTATIONS CHKD / NOTE BOOK NO. / BY / DATE

US ROUTE 20 (SHEET 17 OF 17)

STA. 1890+00 TO STA. 1905+00

\dgn\us20_paving\2020C017.dgn 10/26/2005 11:42:13 AM