CONTRACT NO. 64577

F.A.P. RTE.	SECTION	COUNTY	TOTAL SHEETS	SHEET NO.
301		STEPHENSON	290	78
STA. 1824+50	TO STA. 315+00			
FED. ROAD DIST. NO. 2	ILLINOIS	FED. AID PROJECT		

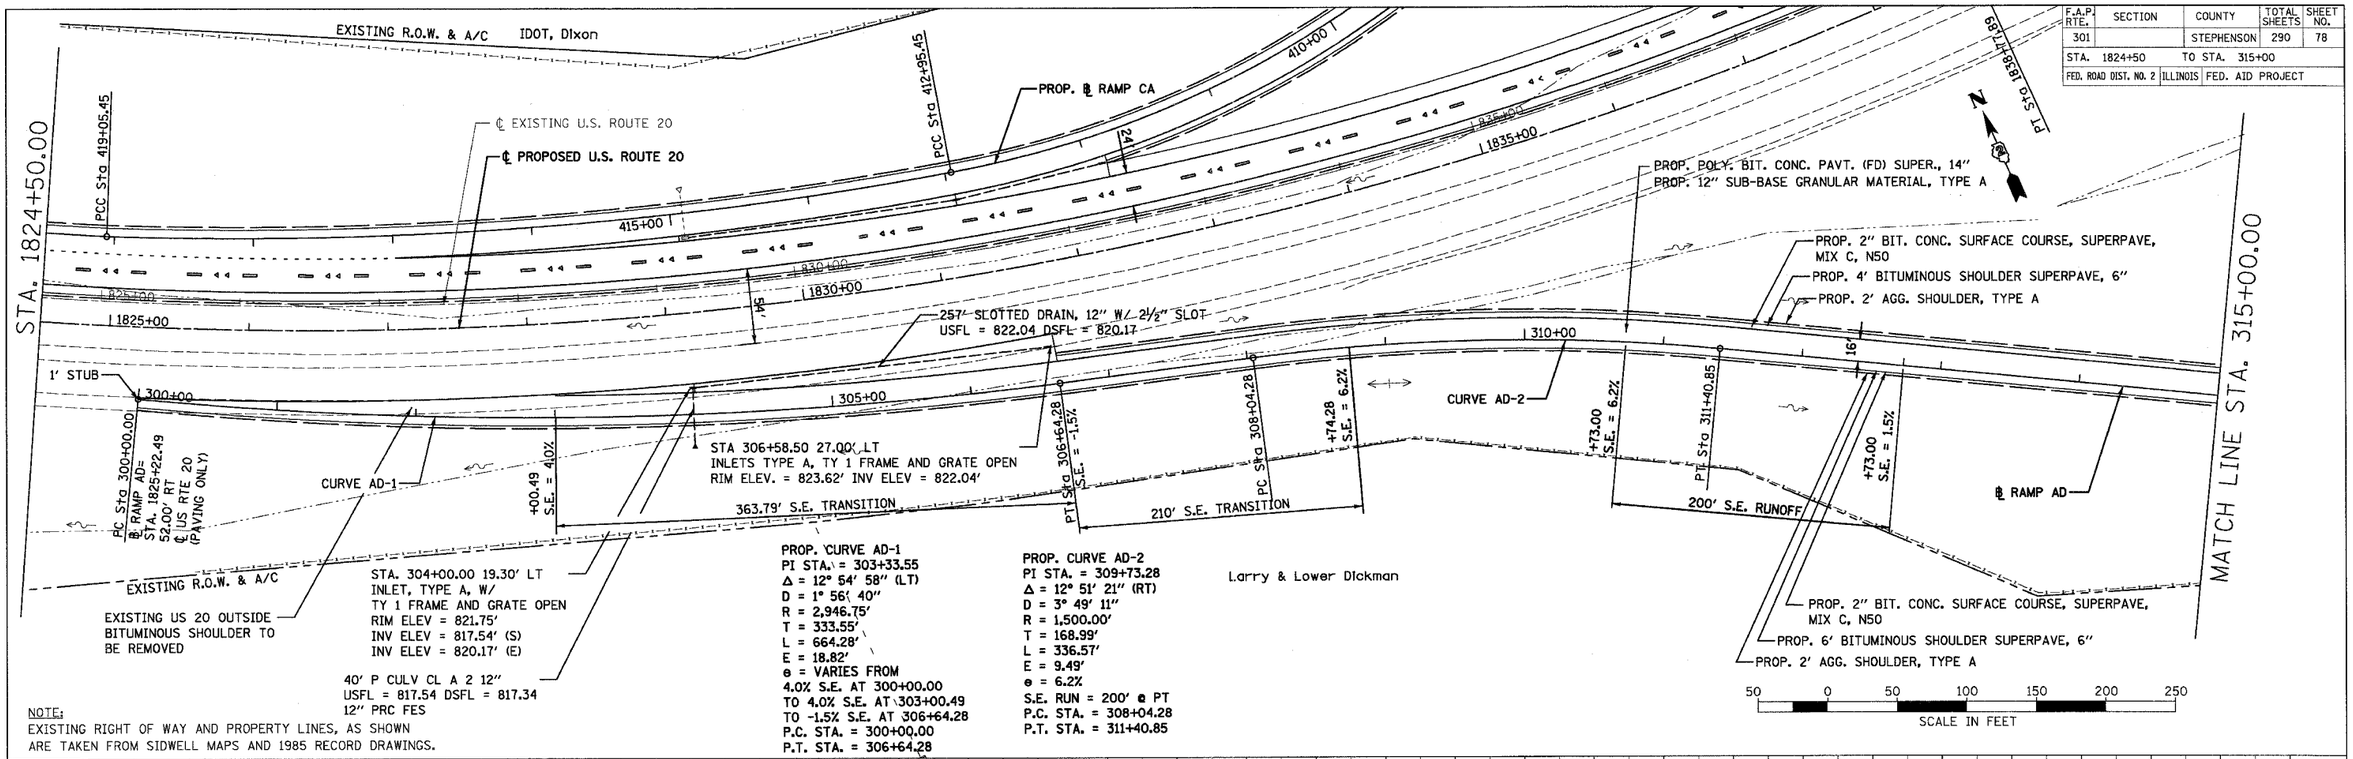

NOTE:
EXISTING RIGHT OF WAY AND PROPERTY LINES, AS SHOWN ARE TAKEN FROM SIDWELL MAPS AND 1985 RECORD DRAWINGS.

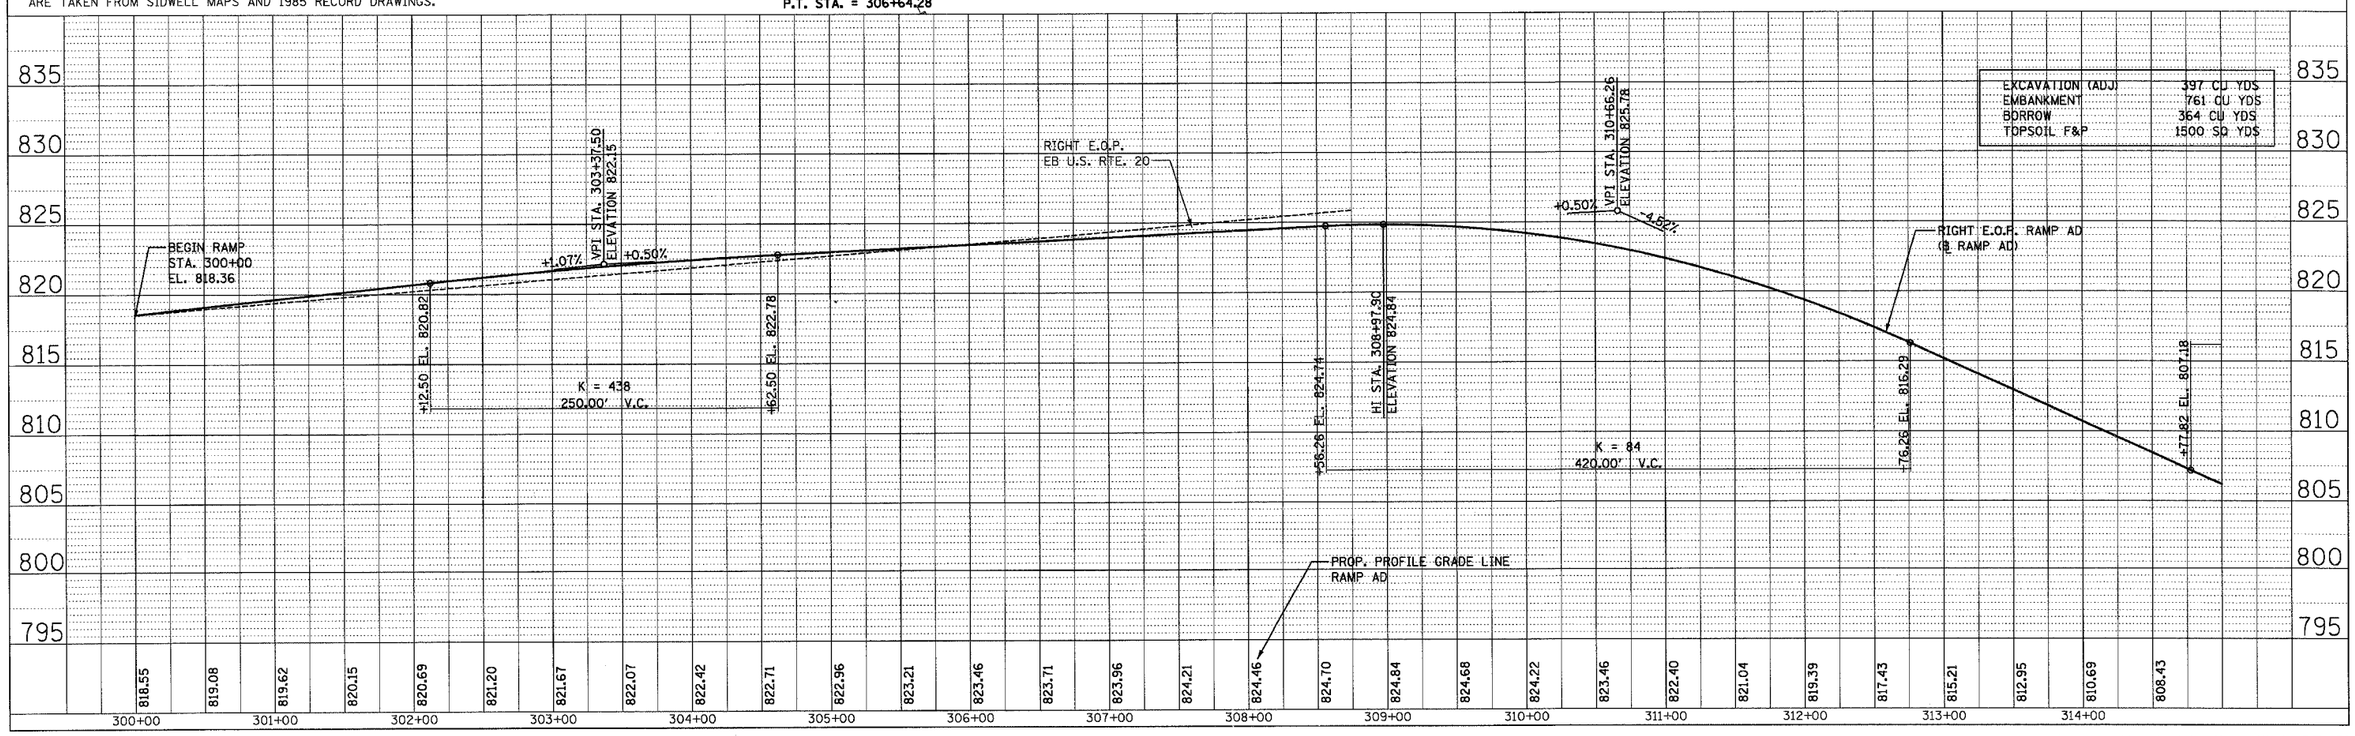

RAMP AD (SHEET 1 OF 2)

STA. 300+00 TO STA. 315+00

PLAN: SURVEYED | PLOTTED | ALIGNMENT CHECKED | RT OF WAY PROCESSED | CADD FILE NAME | NOTE BOOK | NO. | BY | DATE

PROFILE: SURVEYED | PLOTTED | GRADES CHECKED | B.M. NOTED | STRUCTURE NOTAT'NS CHKD | NOTE BOOK | NO. | BY | DATE

\dgn\us20_paving\210200p124.dgn 12/28/2005 11:15:11 AM