CONTRACT NO. 64577

F.A.P. RTE.	SECTION	COUNTY	TOTAL SHEETS	SHEET NO.
301		STEPHENSON	290	85
STA.		TO STA.		
FED. ROAD DIST. NO. 2	ILLINOIS	FED. AID PROJECT		

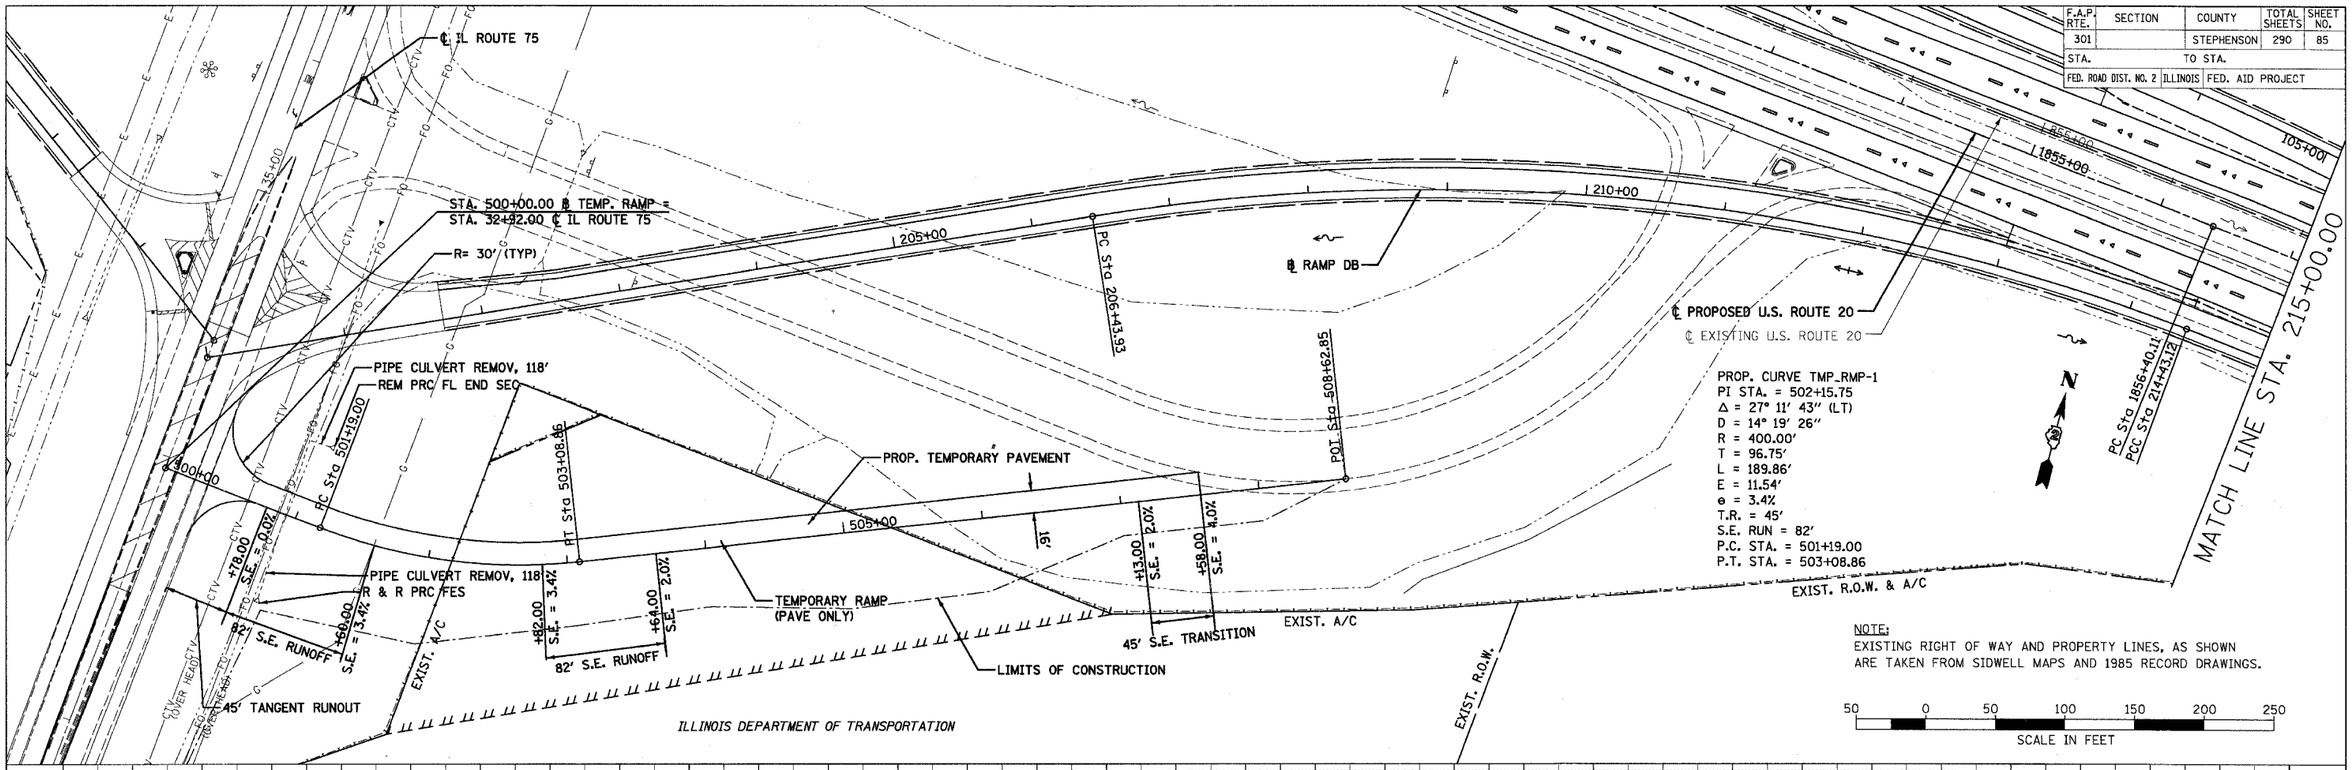

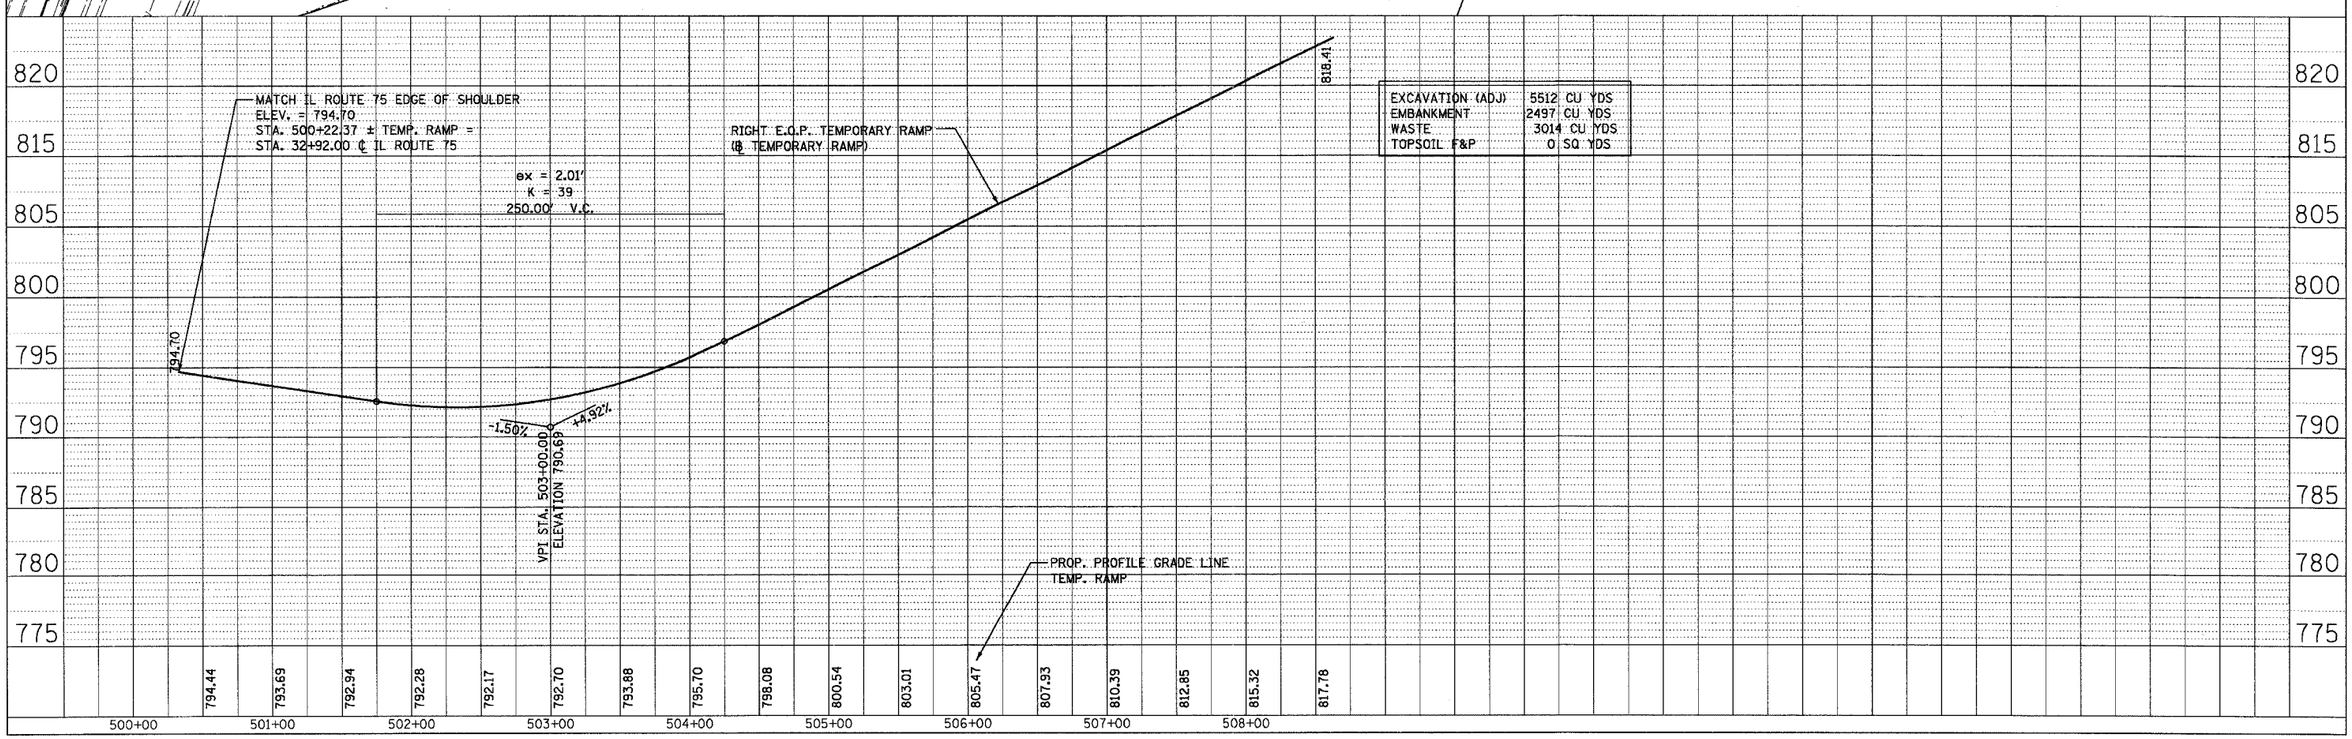

EXCAVATION (ADJ)	5512 CU YDS
EMBANKMENT	2497 CU YDS
WASTE	3014 CU YDS
TOPSOIL F&P	0 SQ YDS

PLAN — NOTE BOOK NO. ____ — SURVEYED / PLOTTED / ALIGNMENT CHECKED / RT. OF WAY MARKED / CADD FILE NAME — BY — DATE

PROFILE — NOTE BOOK NO. ____ — SURVEYED / PLOTTED / GRADES CHECKED / STRUCTURE NOTATIONS CHKD — BY — DATE

TEMPORARY RAMP (SHEET 1 OF 1)

STA. 500+00 TO STA. 508+62.85

dgn\ua20_paving\ti92c3b136.dgn 10/26/2025 11:45:02 AM