CONTRACT NO. 64640

F.A.P RTE.	SECTION	COUNTY	TOTAL SHEETS	SHEET NO.
22	6M&TS	HENRY	257	200
STA. 301+50.000	TO STA. 301+54.997			
FED. ROAD DIST. NO.	ILLINOIS	FED. AID PROJECT		

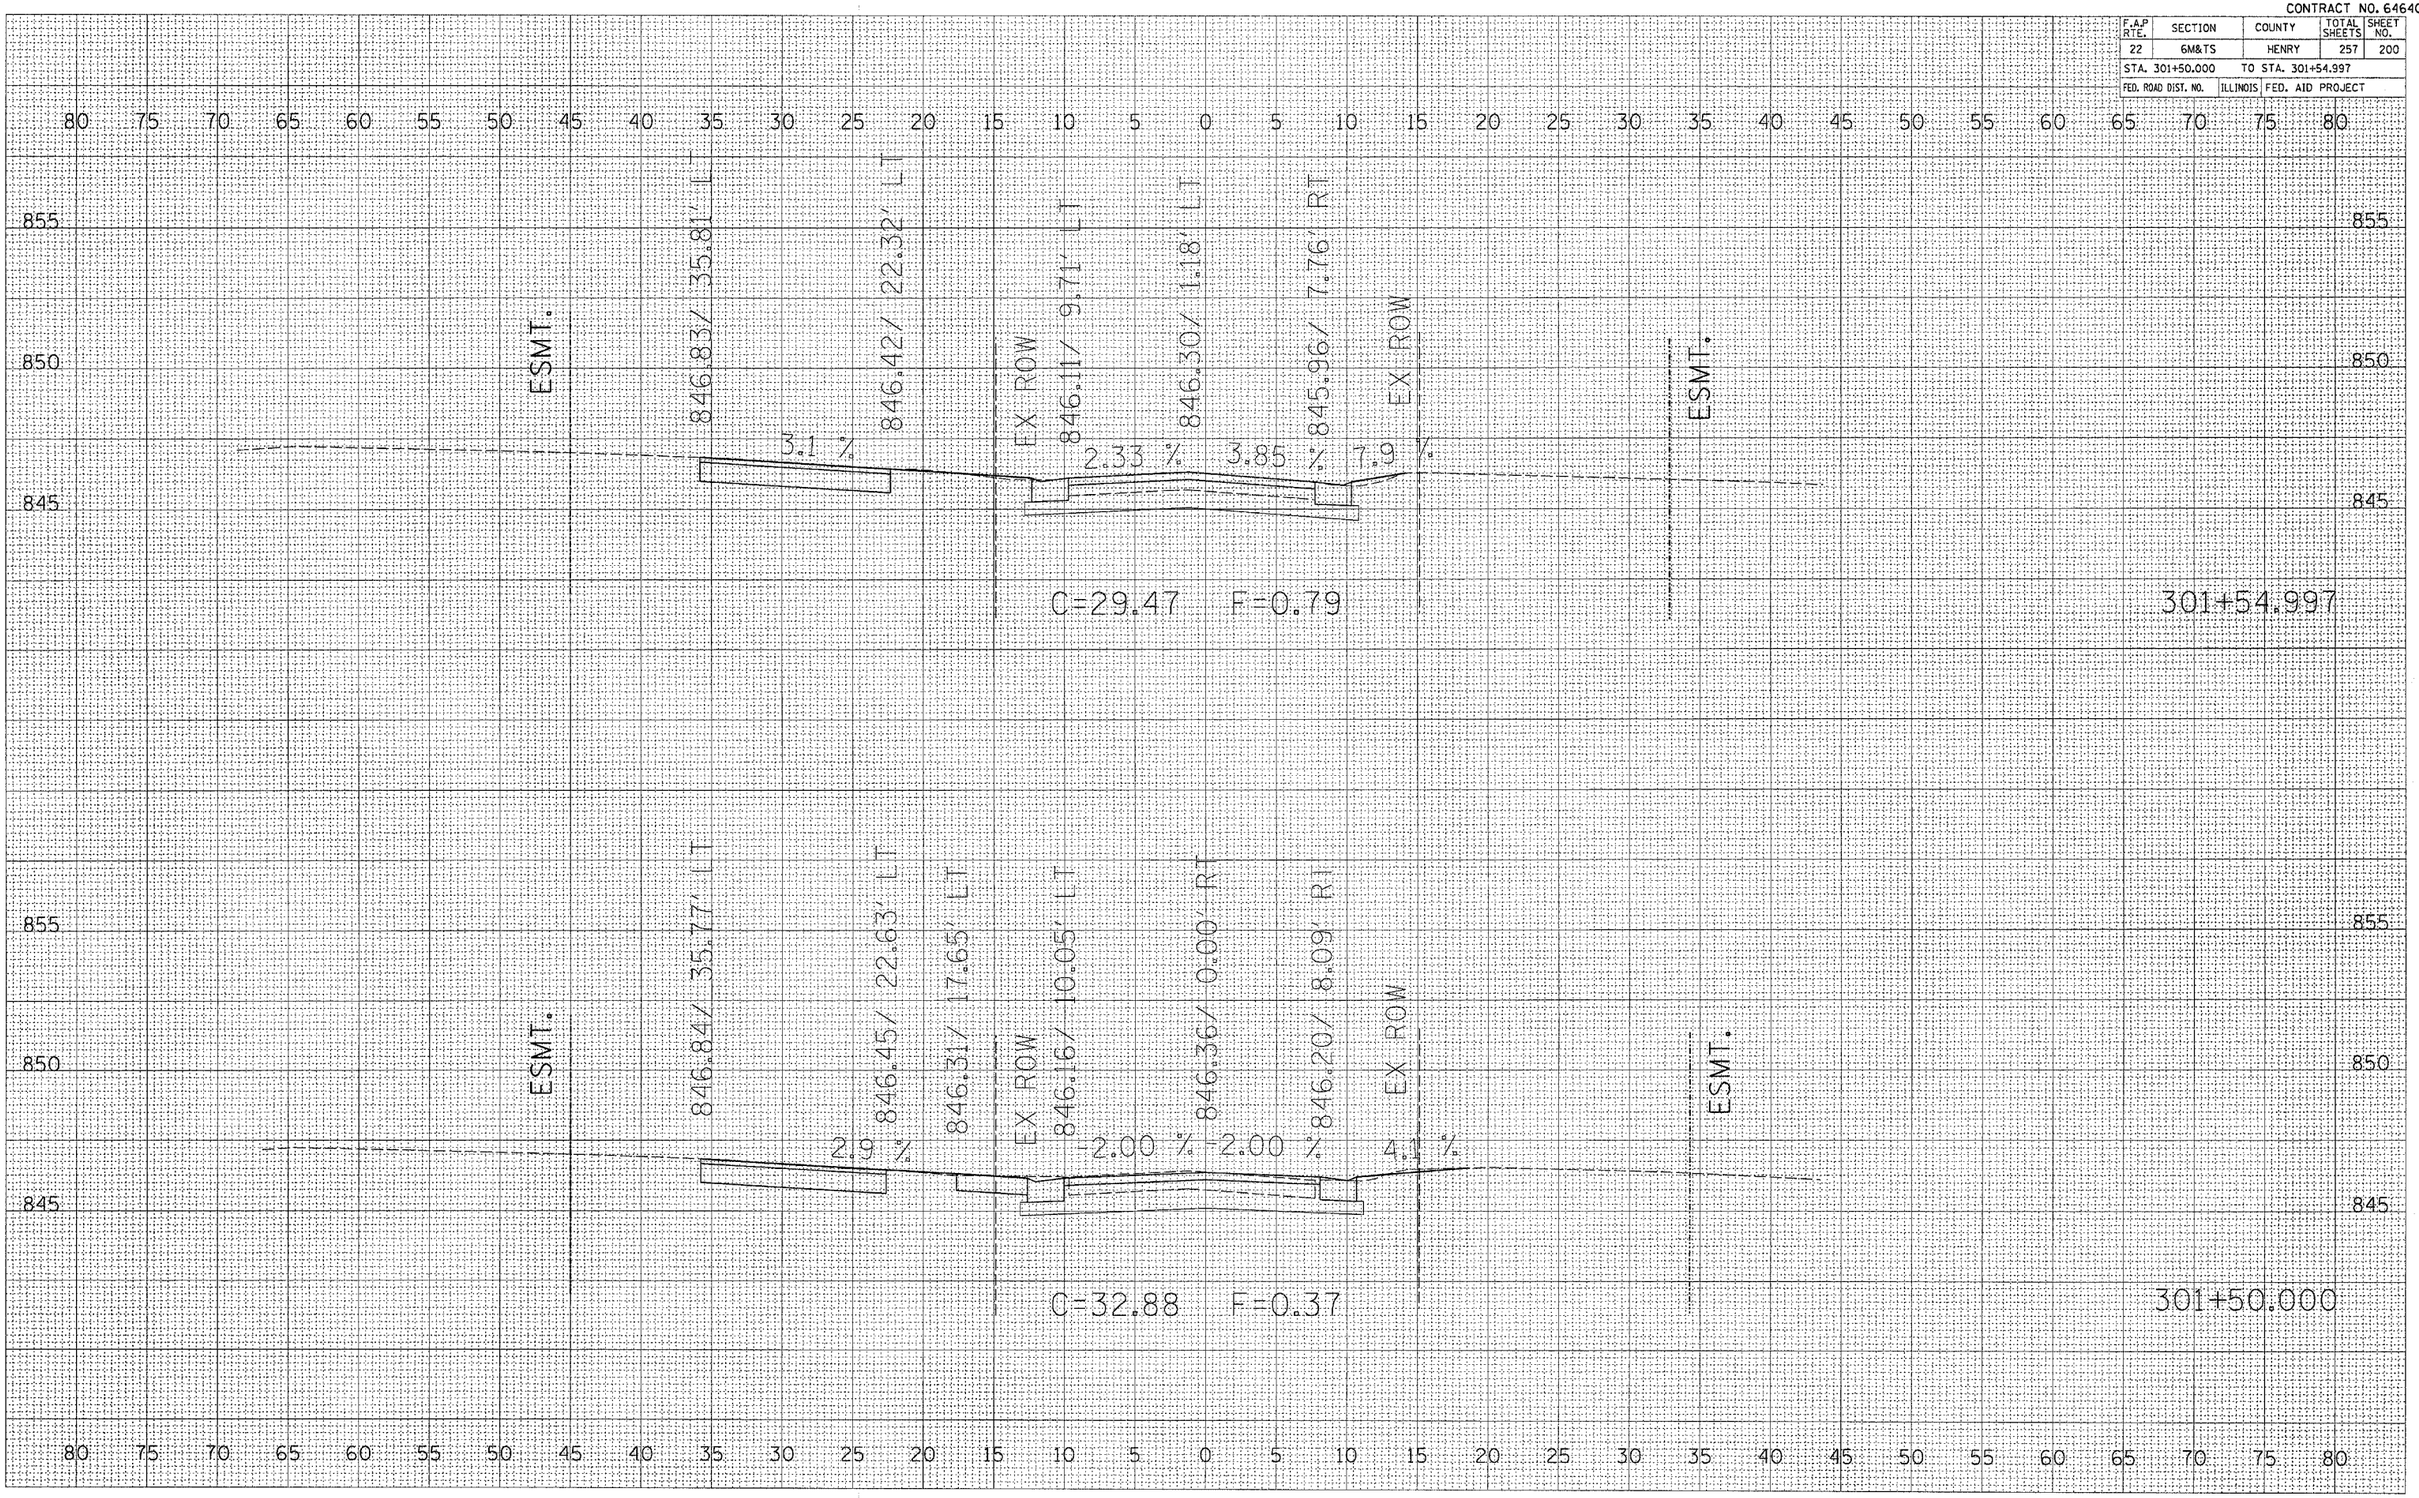

Chestnut Street (North)