CONTRACT N064640

F.A.P RTE.	SECTION	COUNTY	TOTAL SHEETS	SHEET NO.
22	6M & TS	HENRY	257	240

STA. 899+00.00 TO STA. 899+00.00

FED. ROAD DIST. NO. | ILLINOIS | FED. AID PROJECT

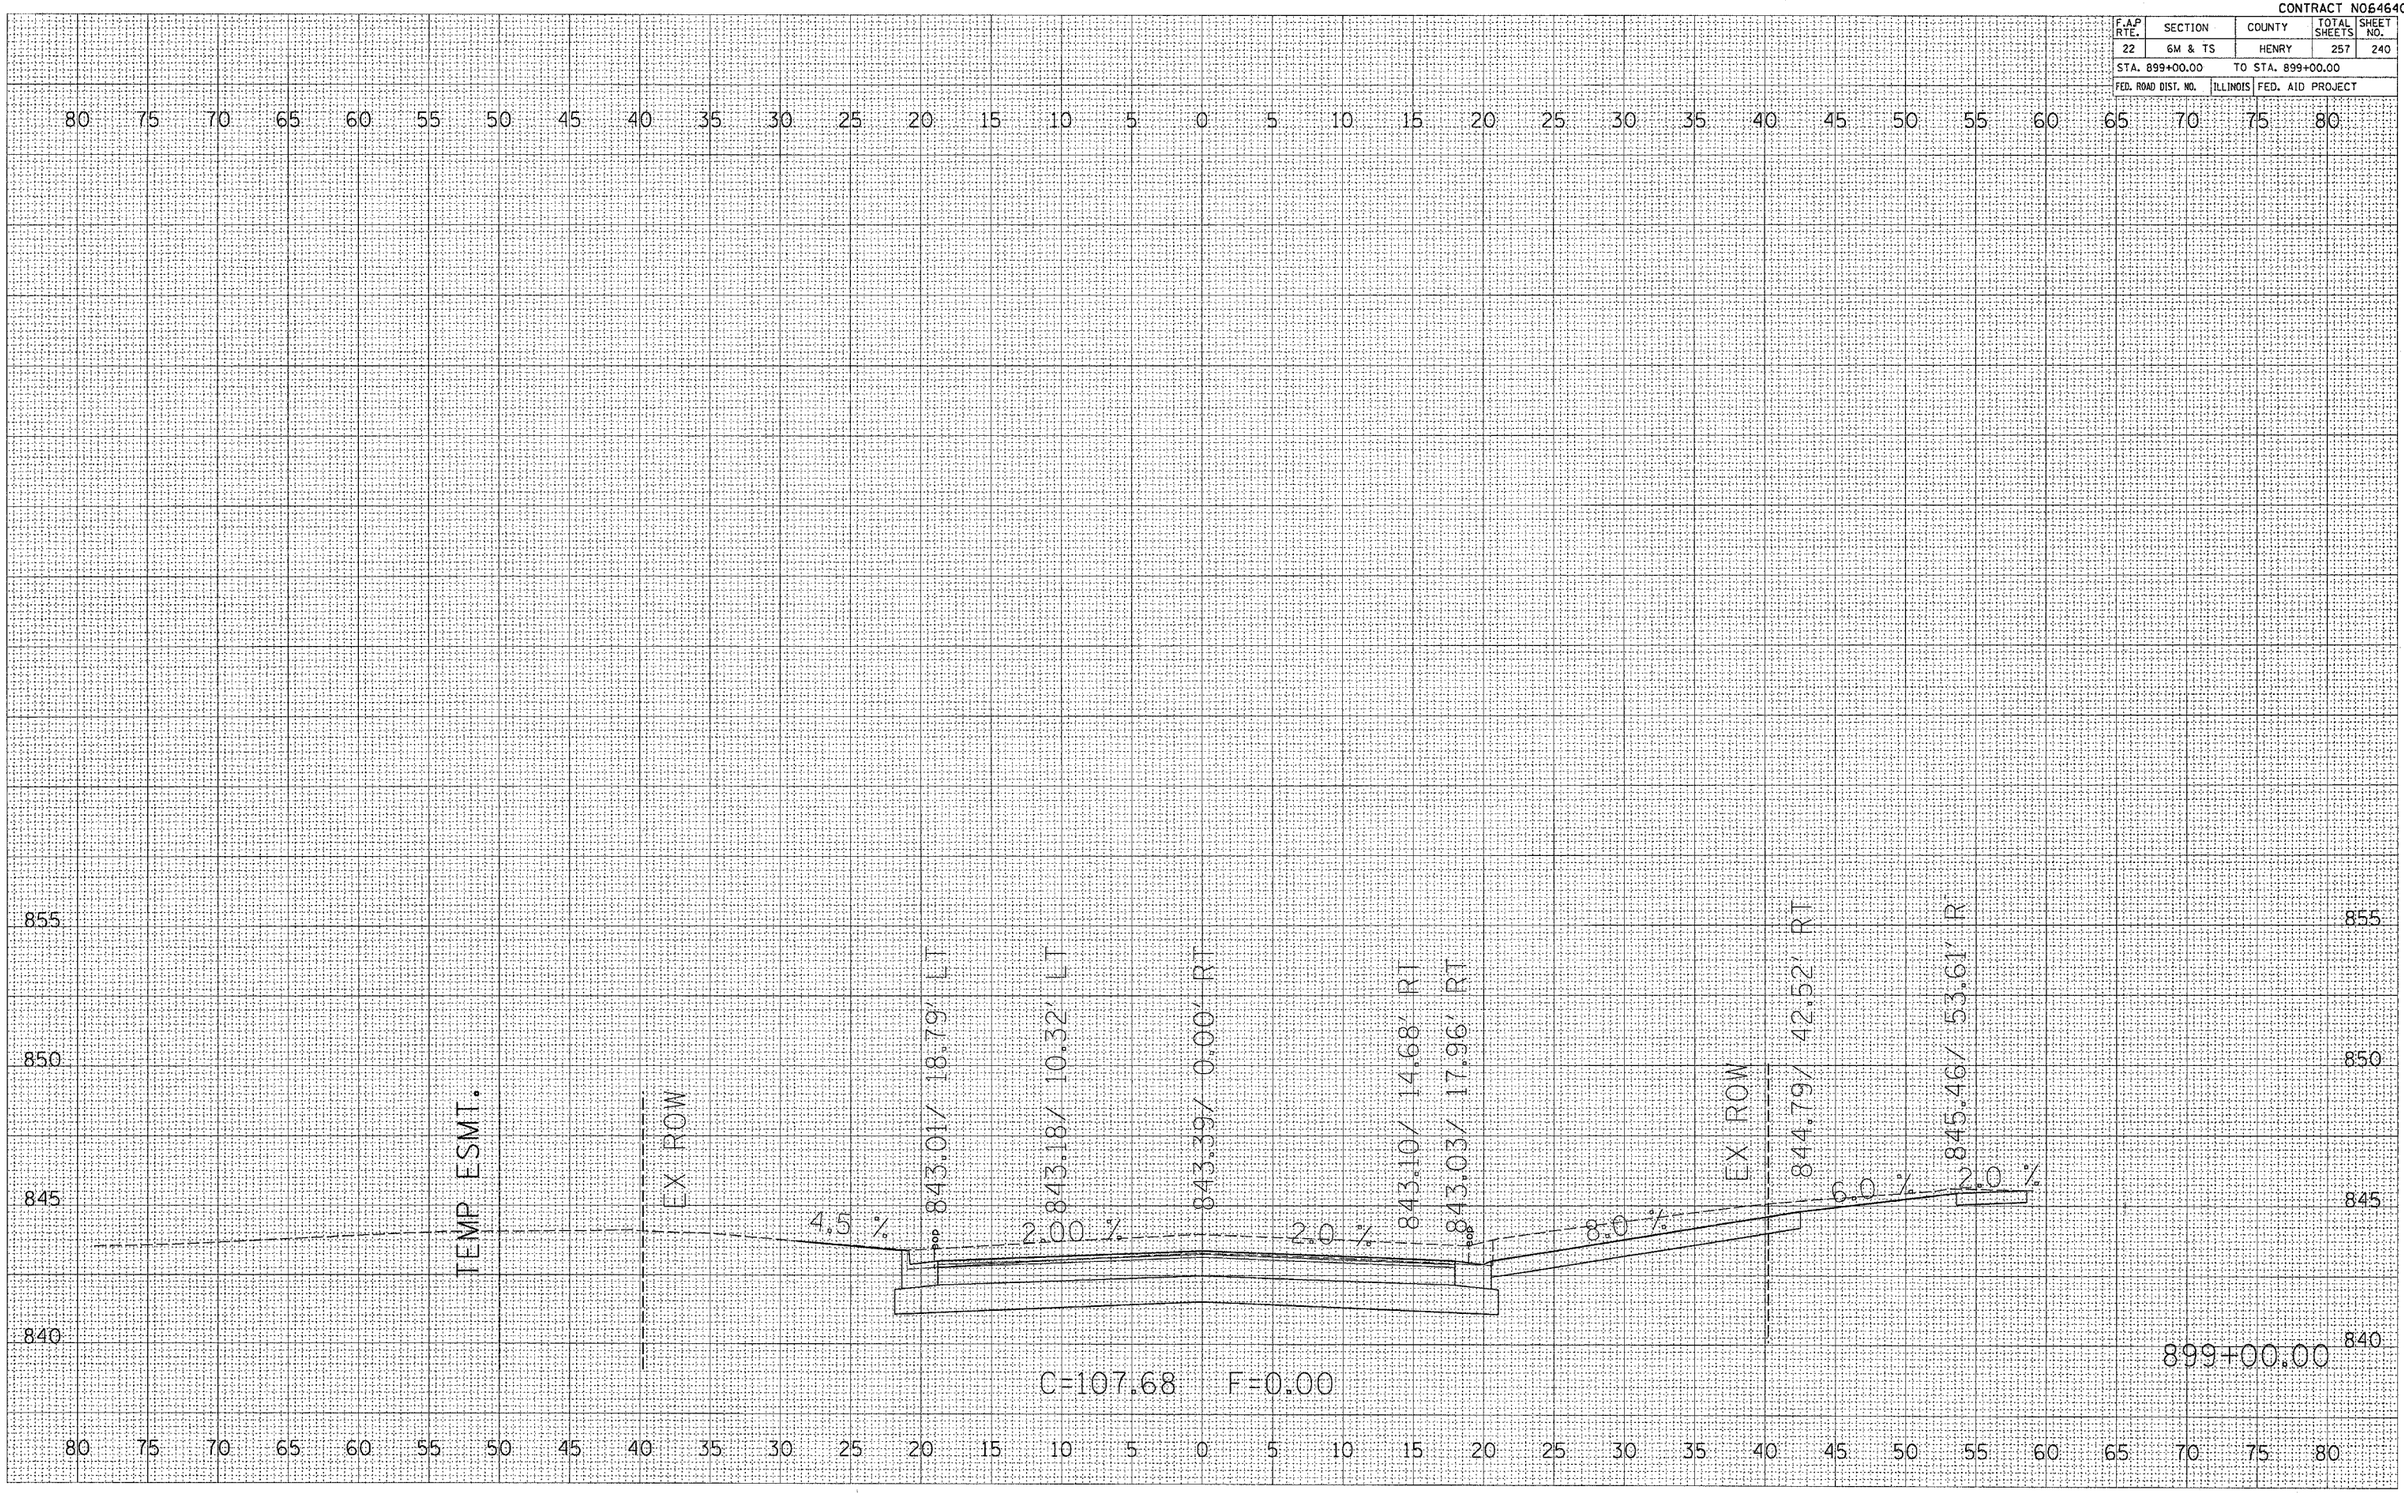

5th Street

FINAL SURVEY		BY	DATE
NOTE BOOK NO.	SURVEYED		
	PLOTTED		
	TEMPLATE		
	AREAS		
	AREAS CHECKED		

ORIGINAL SURVEY		BY	DATE
NOTE BOOK NO.	SURVEYED		
	PLOTTED		
	TEMPLATE		
	AREAS		
	AREAS CHECKED		

PLOT DATE = Thu Oct 27 07:25:22 2005
FILE NAME = c:\projects\p216000\p16800x5.dgn
PLOT SCALE = 5.0000 ' / IN.
REFERENCE = REF