CONTRACT NO. 64640

F.A.P RTE.	SECTION	COUNTY	TOTAL SHEETS	SHEET NO.
22	6M & TS	HENRY	257	250
STA. 12+50.00		TO STA. 12+75.00		
FED. ROAD DIST. NO.	ILLINOIS	FED. AID PROJECT		

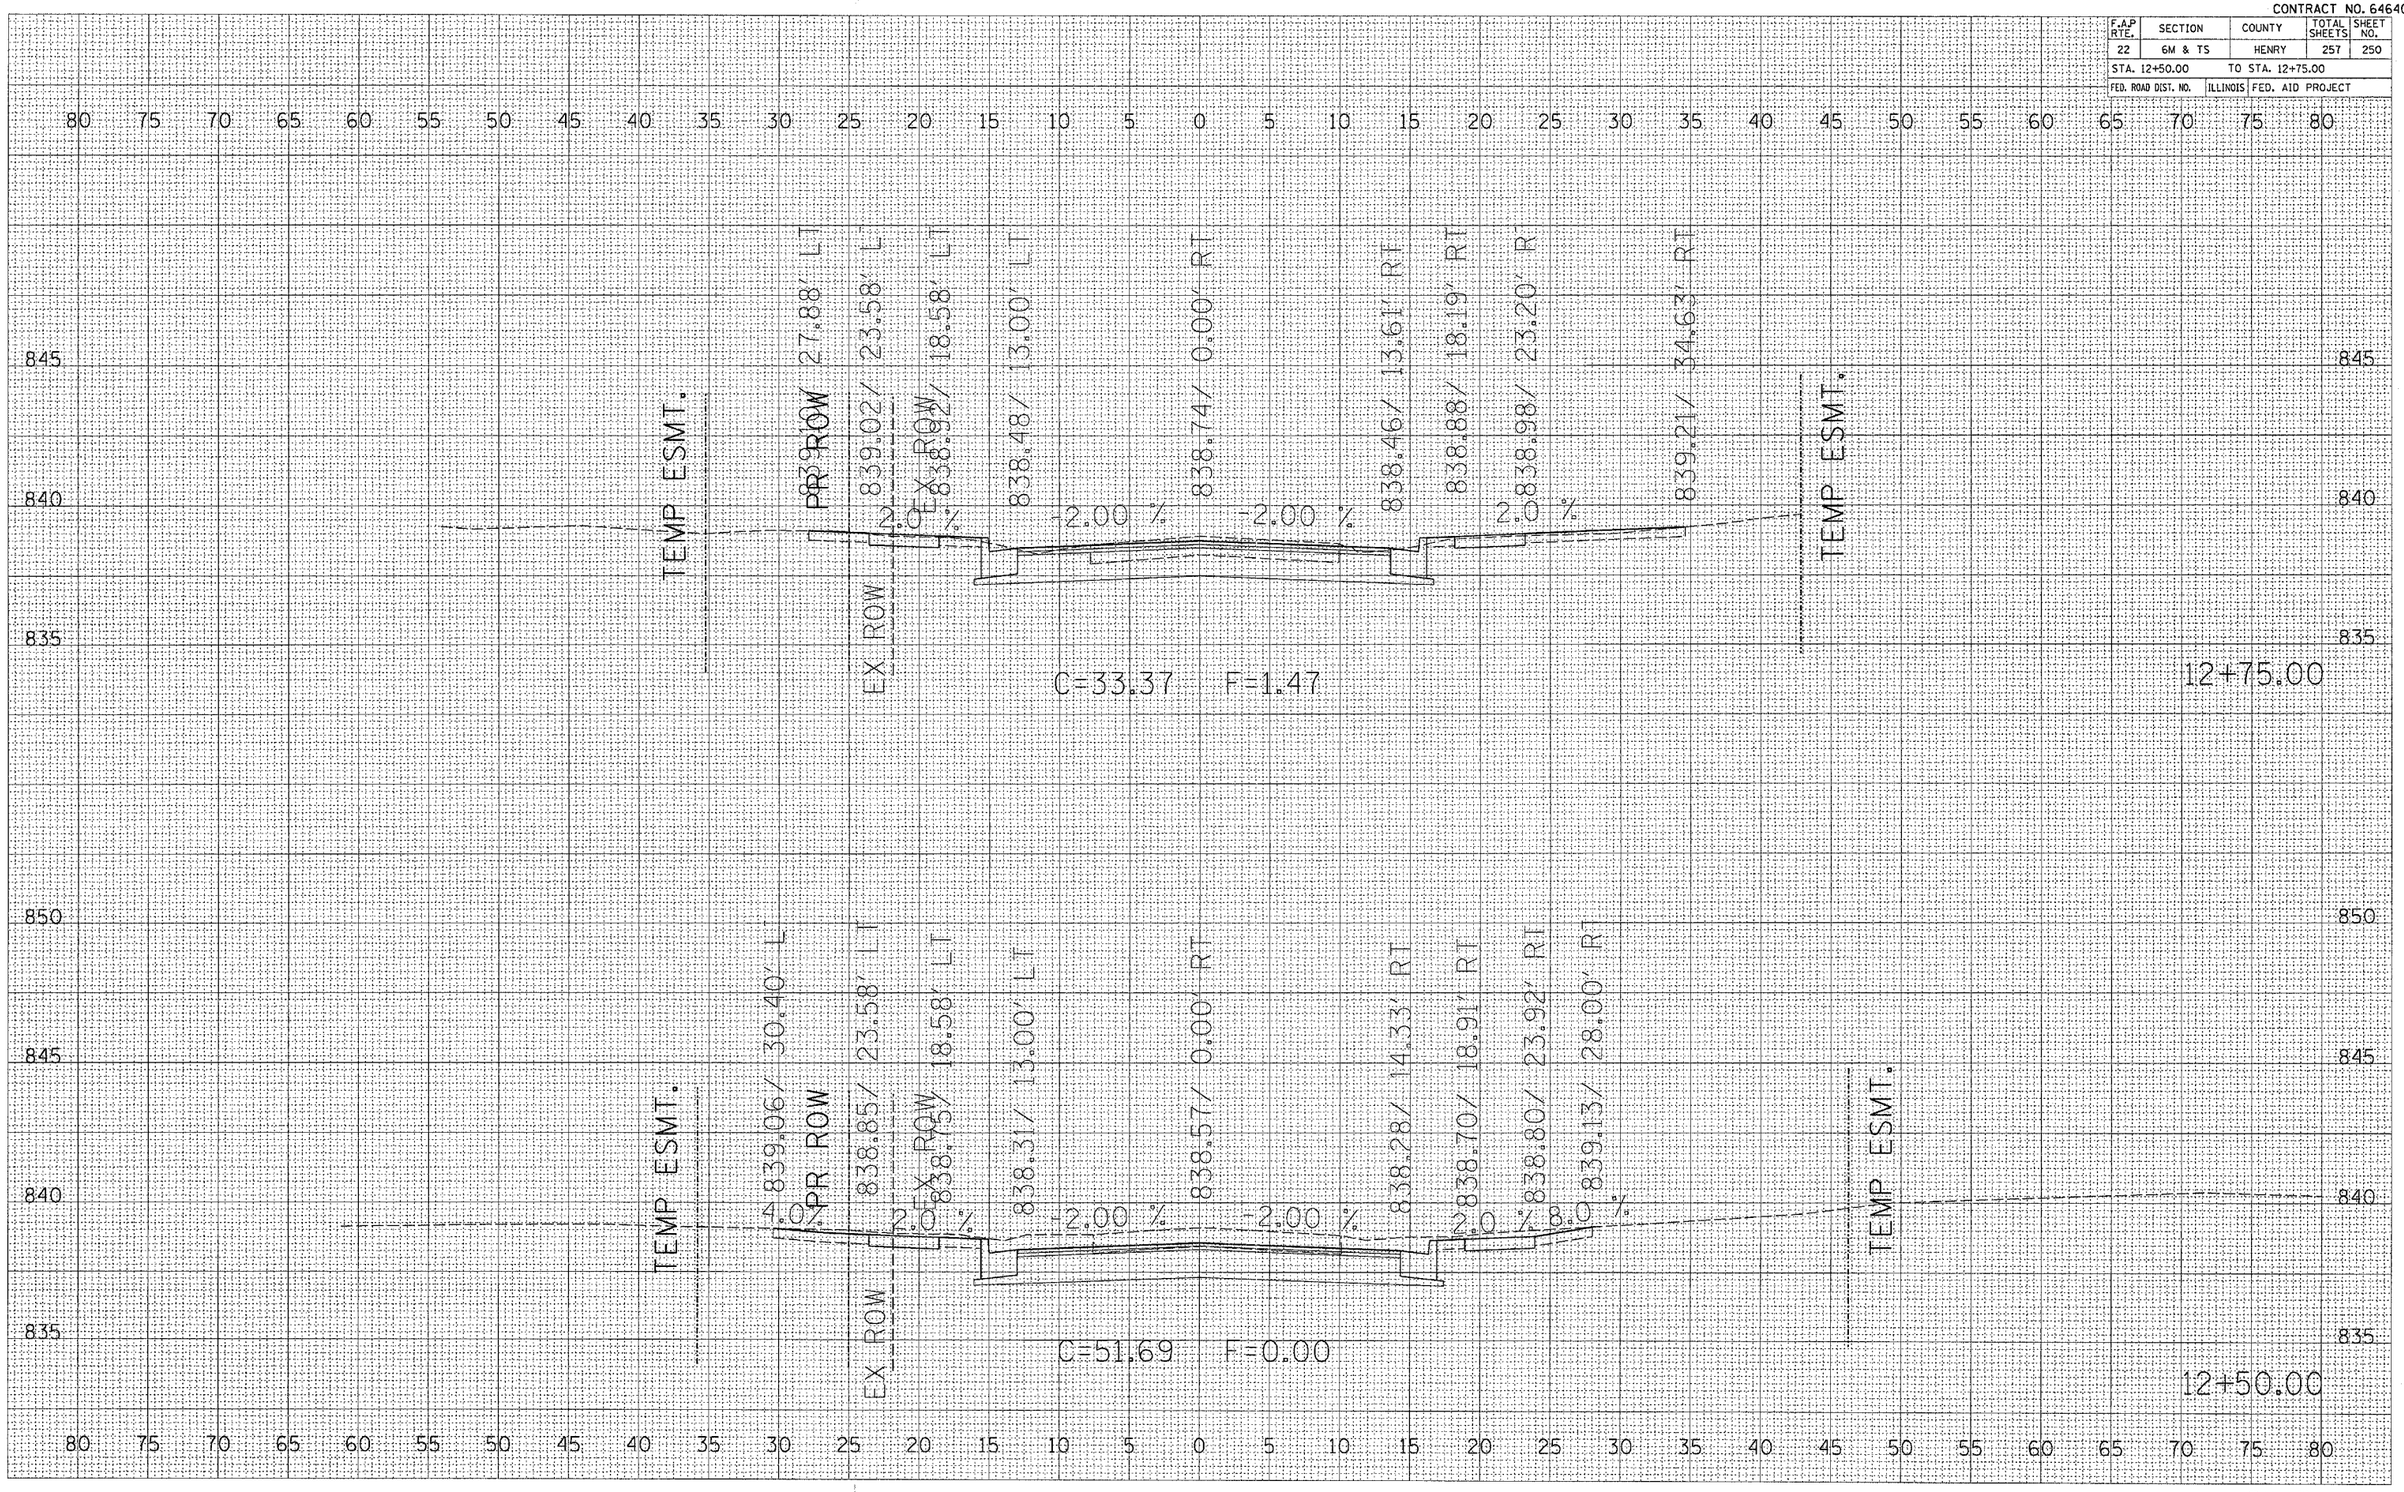

6th Street