F.A.P RTE.	SECTION	COUNTY	TOTAL SHEETS	SHEET NO.
599	42MFT-T	ROCK ISLAND	90	86
STA. 333+78.94		TO STA.334+31.00		
FED. ROAD DIST. NO.		ILLINOIS FED. AID PROJECT		

CONTRACT 64641

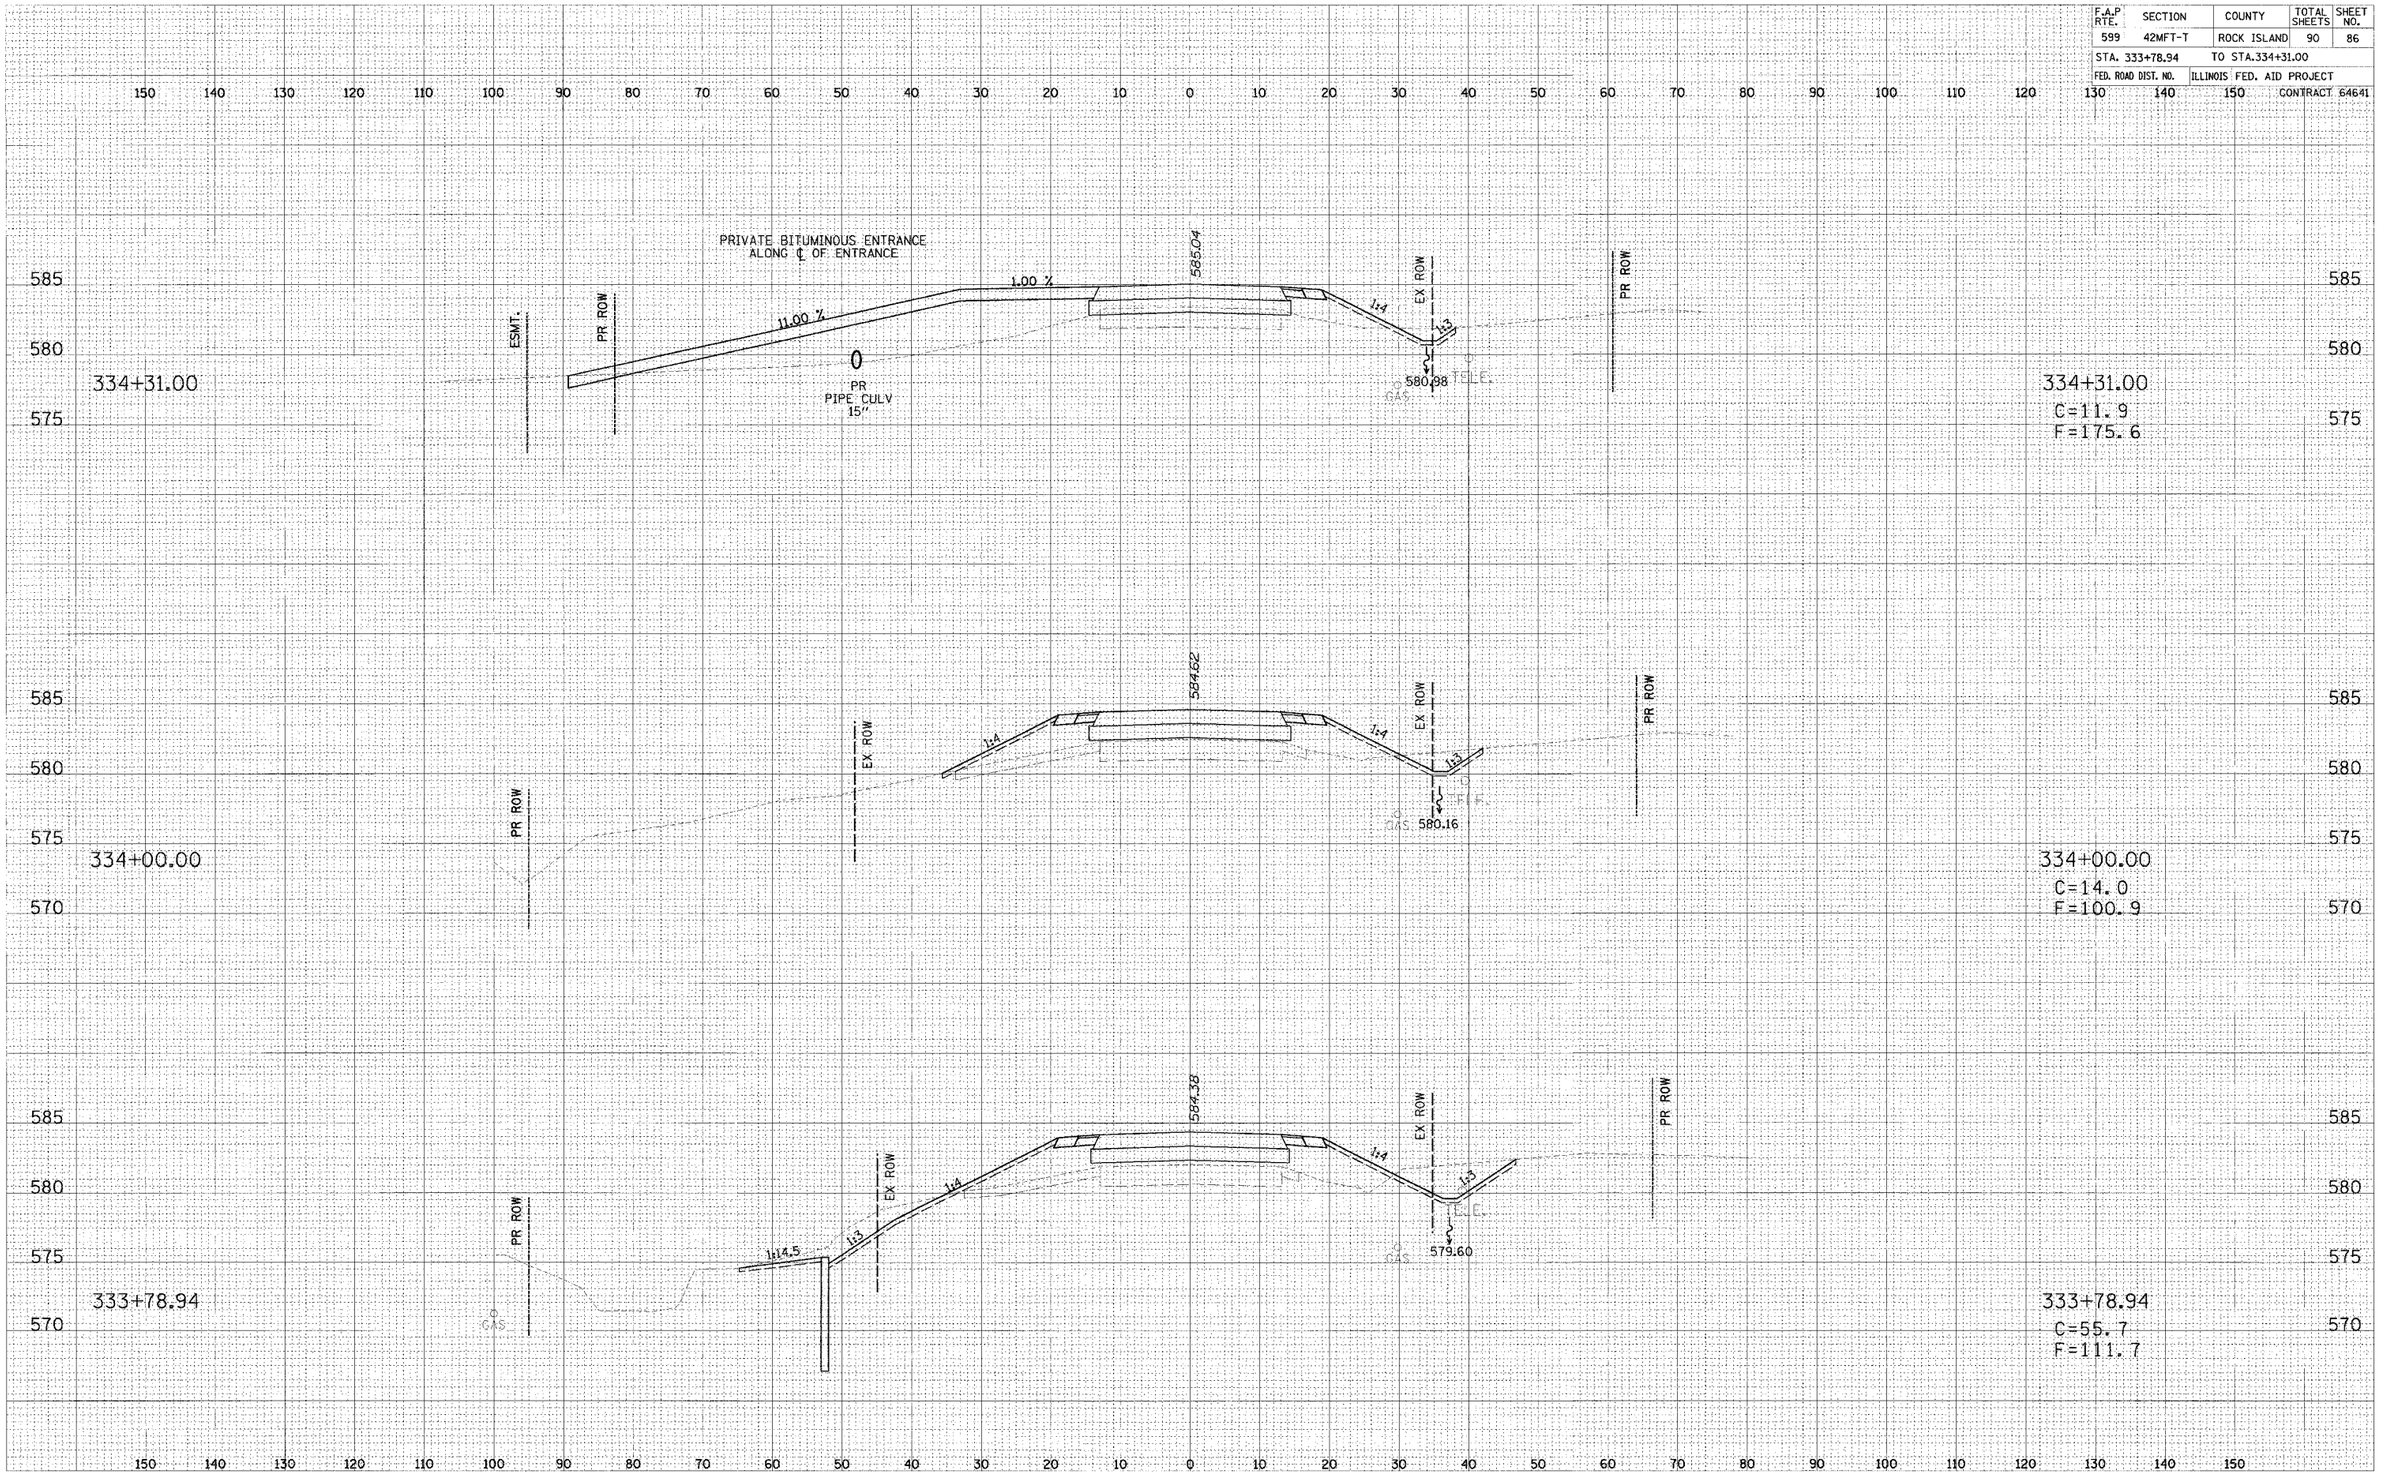

PLOT DATE: 8/31/2005 2:23:12 PM d16900bxml.dgn

IL RTE 92 STA 333+78.94 TO STA 334+31.00