CONTRACT NO. 70485

F.A.I. RTE.	SECTION	COUNTY	TOTAL SHEETS	SHEET NO.
72	(10-72VB)I	CHAMPAIGN	13	7

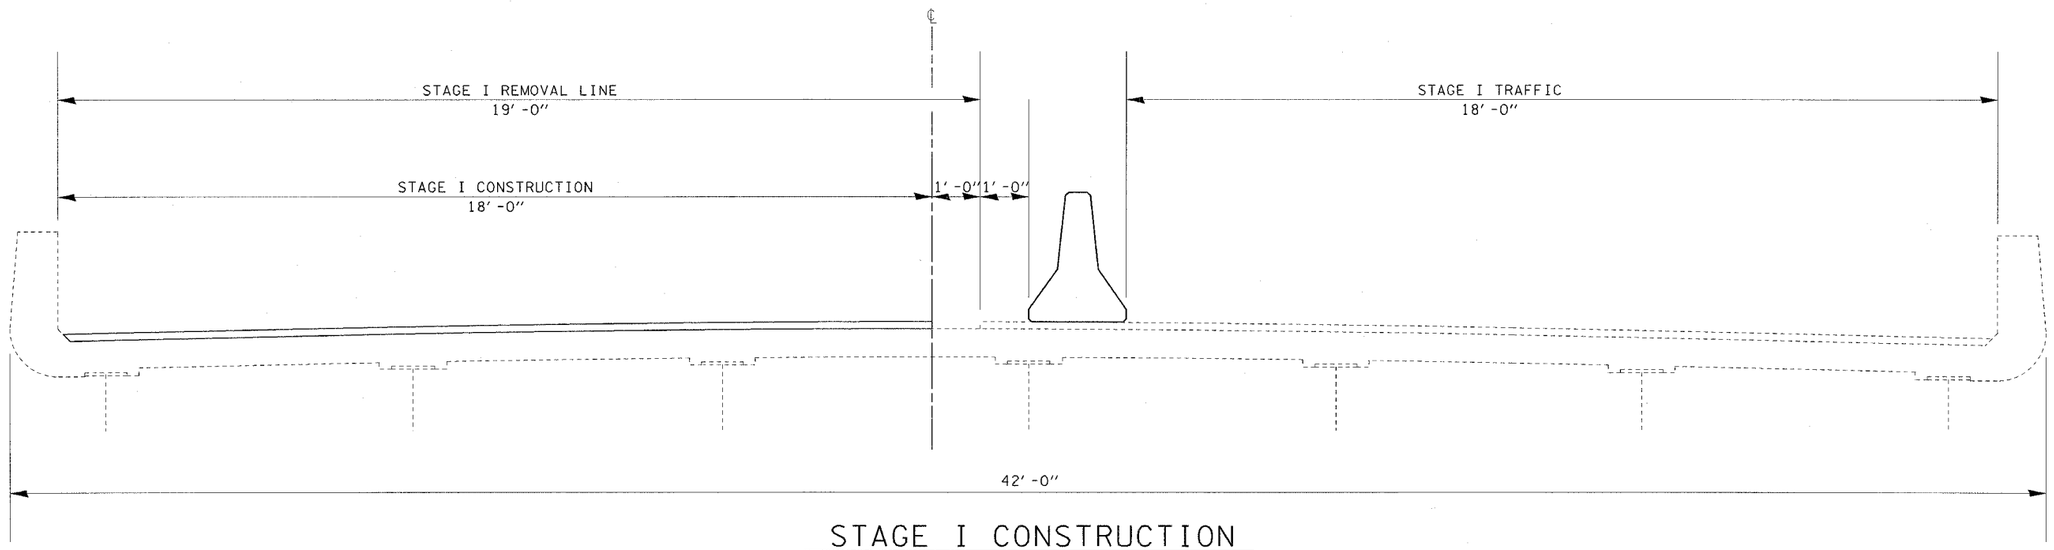

STAGE I CONSTRUCTION

(LOOKING EAST)

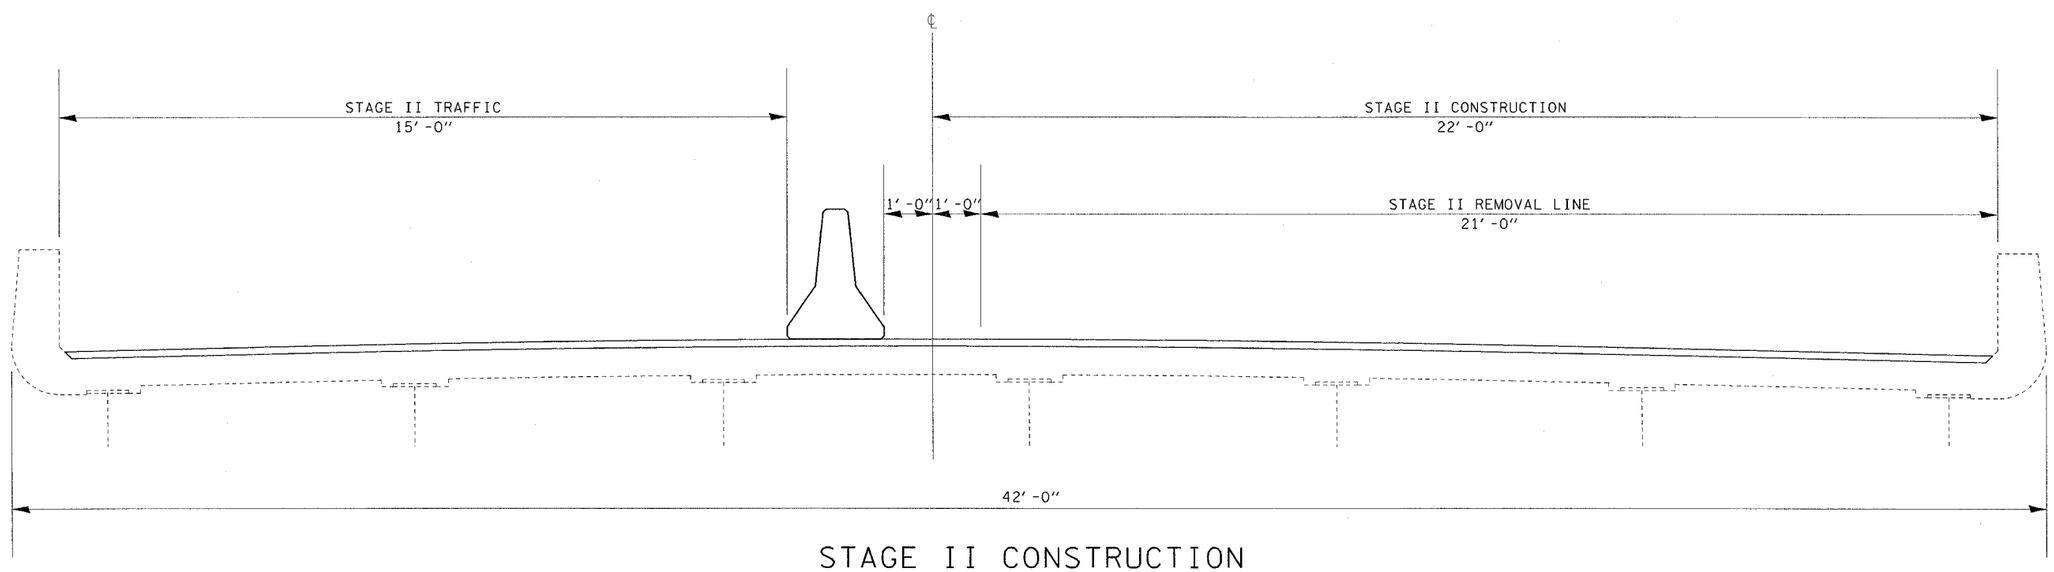

STAGE II CONSTRUCTION

(LOOKING EAST)