F.A.U.	SECTION	COUNTY	TOTAL SHEETS	SHEET NO.
2832	00-00218-00-FP	COOK	108	15
STA 14+00	TO STA 41+00			
FED. ROAD DIST. NO. 7	ILLINOIS	FED. AID PROJECT		

CONTRACT NO. 83773

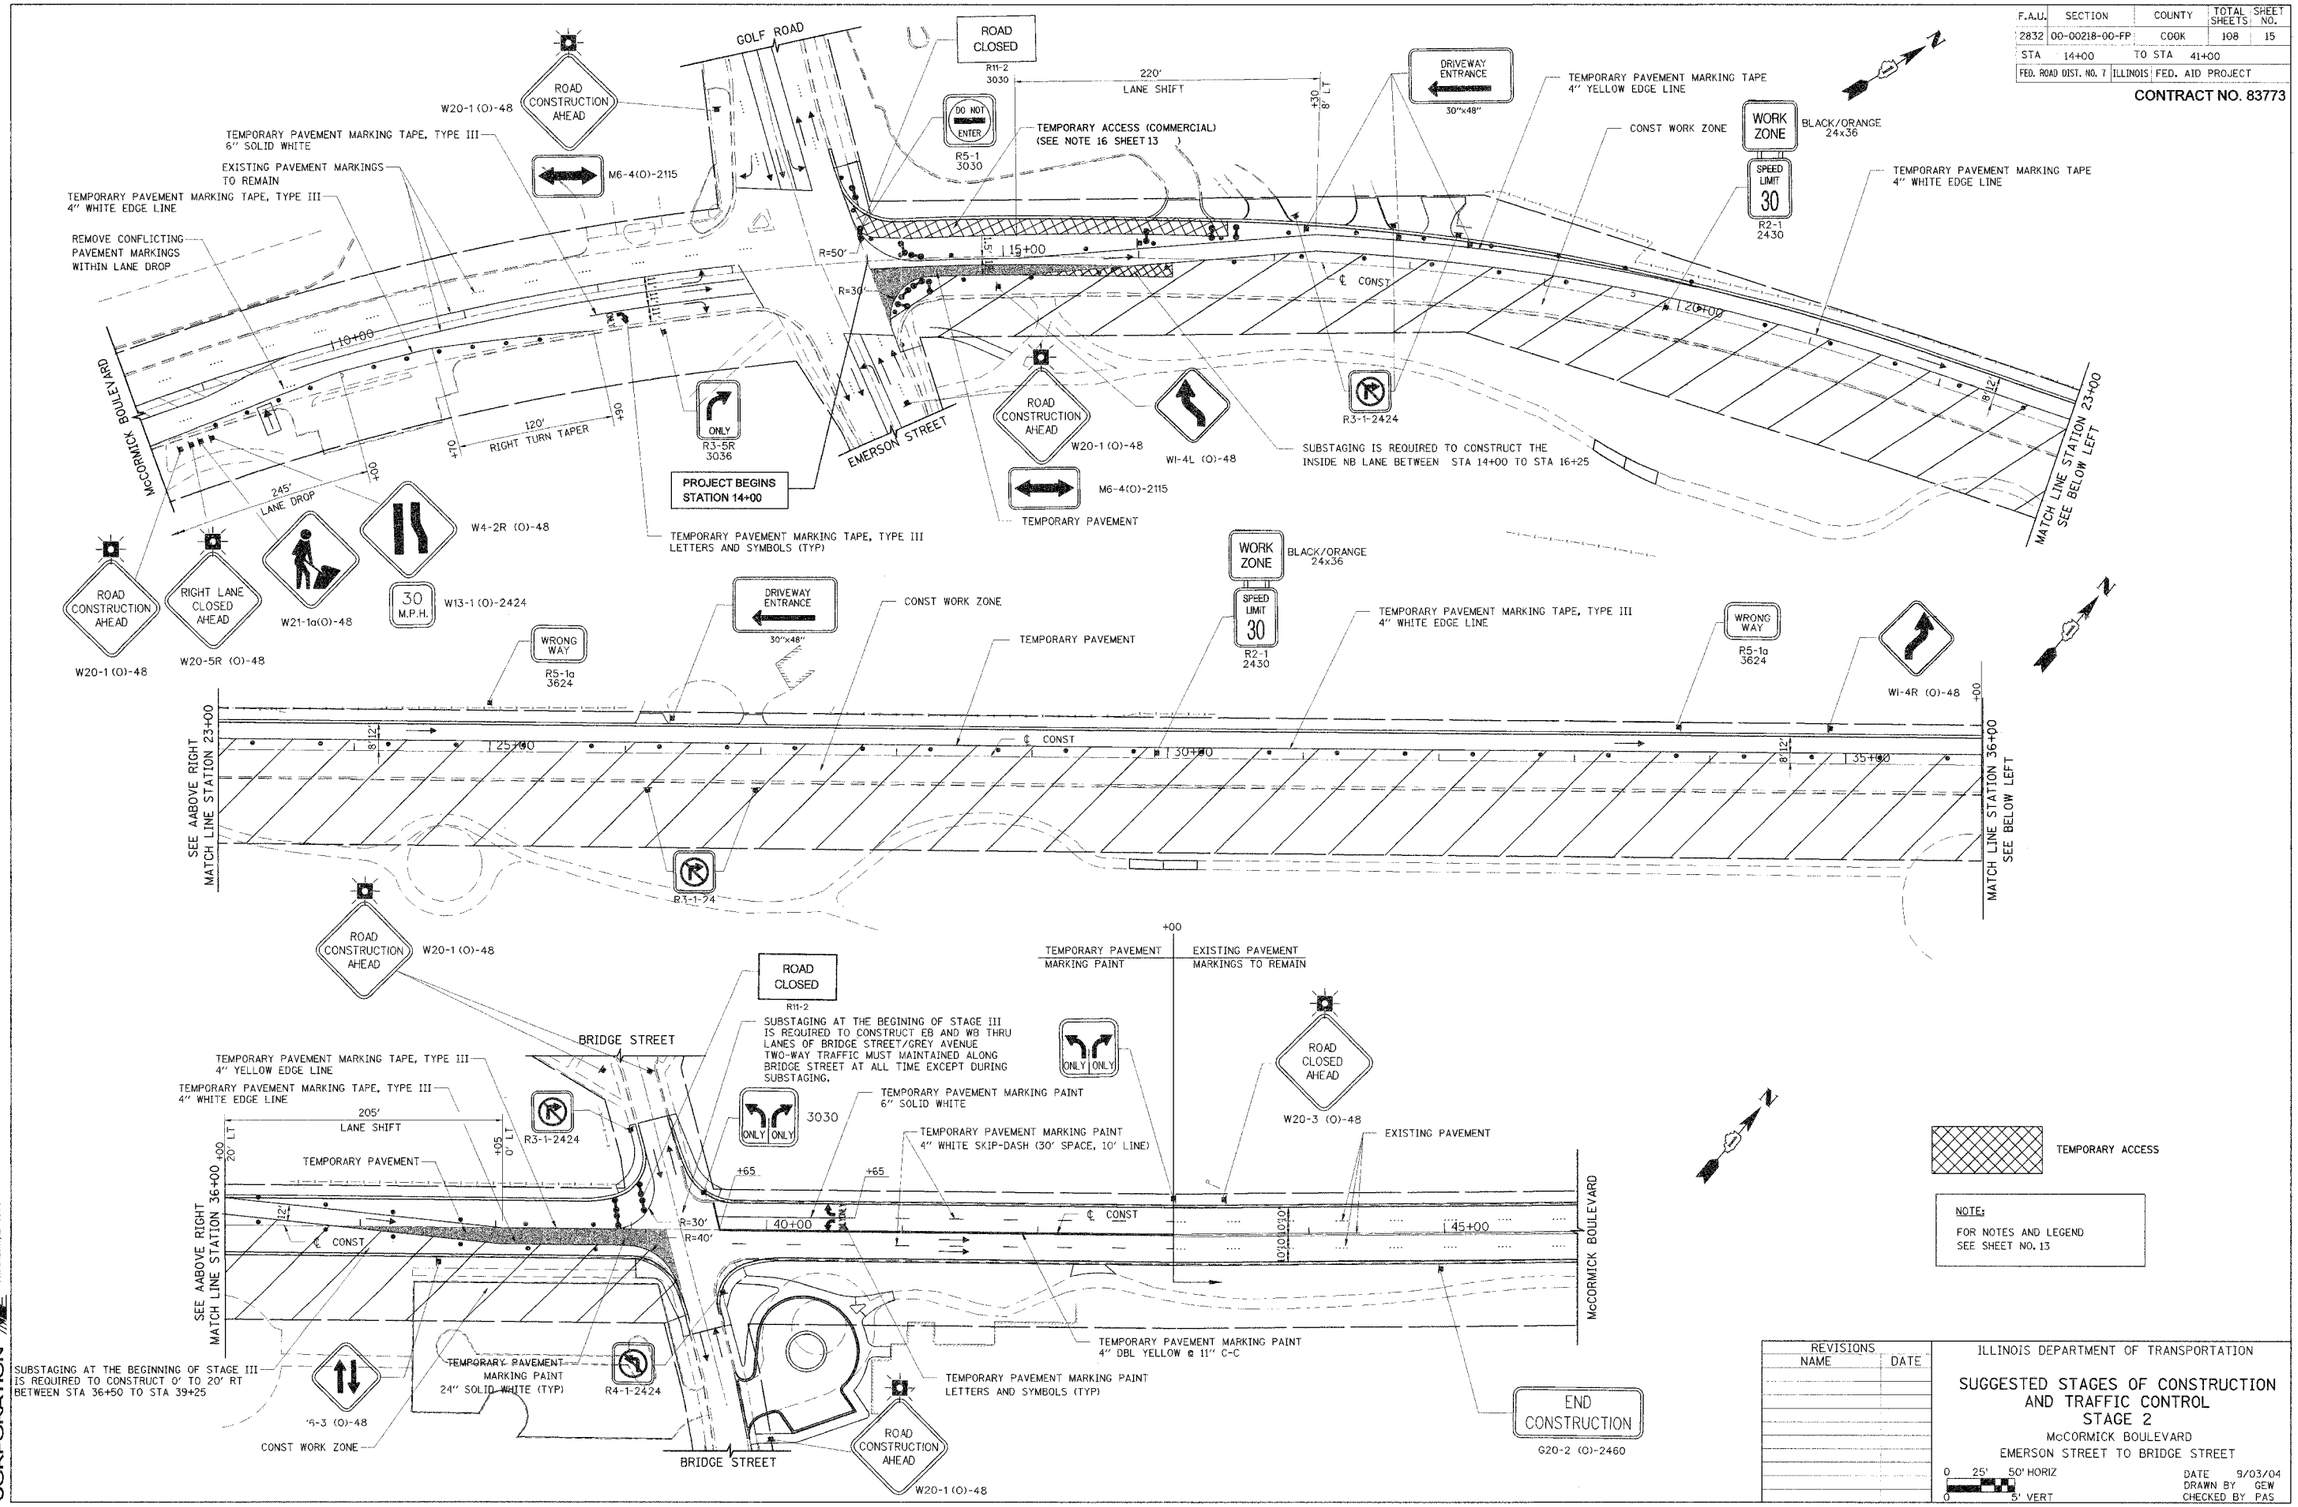

REVISIONS	
NAME	DATE

ILLINOIS DEPARTMENT OF TRANSPORTATION

SUGGESTED STAGES OF CONSTRUCTION AND TRAFFIC CONTROL STAGE 2

McCORMICK BOULEVARD

EMERSON STREET TO BRIDGE STREET

0 25' 50' HORIZ
0 5' VERT

DATE 9/03/04
DRAWN BY GEW
CHECKED BY PAS

TRANSYSTEMS CORPORATION
1051 PERIMETER DRIVE
SUITE 205
SCHAUMBURG, IL 60173