ROUTE NO.	SECTION	COUNTY	TOTAL SHEETS	SHEET NO.
FAU 2732	**	COOK	49	27
ILLINOIS PROJECT	M- 8003(371)			
VILLAGE SECTION	00-00115-00-WR			

CONTRACT NO. 83323

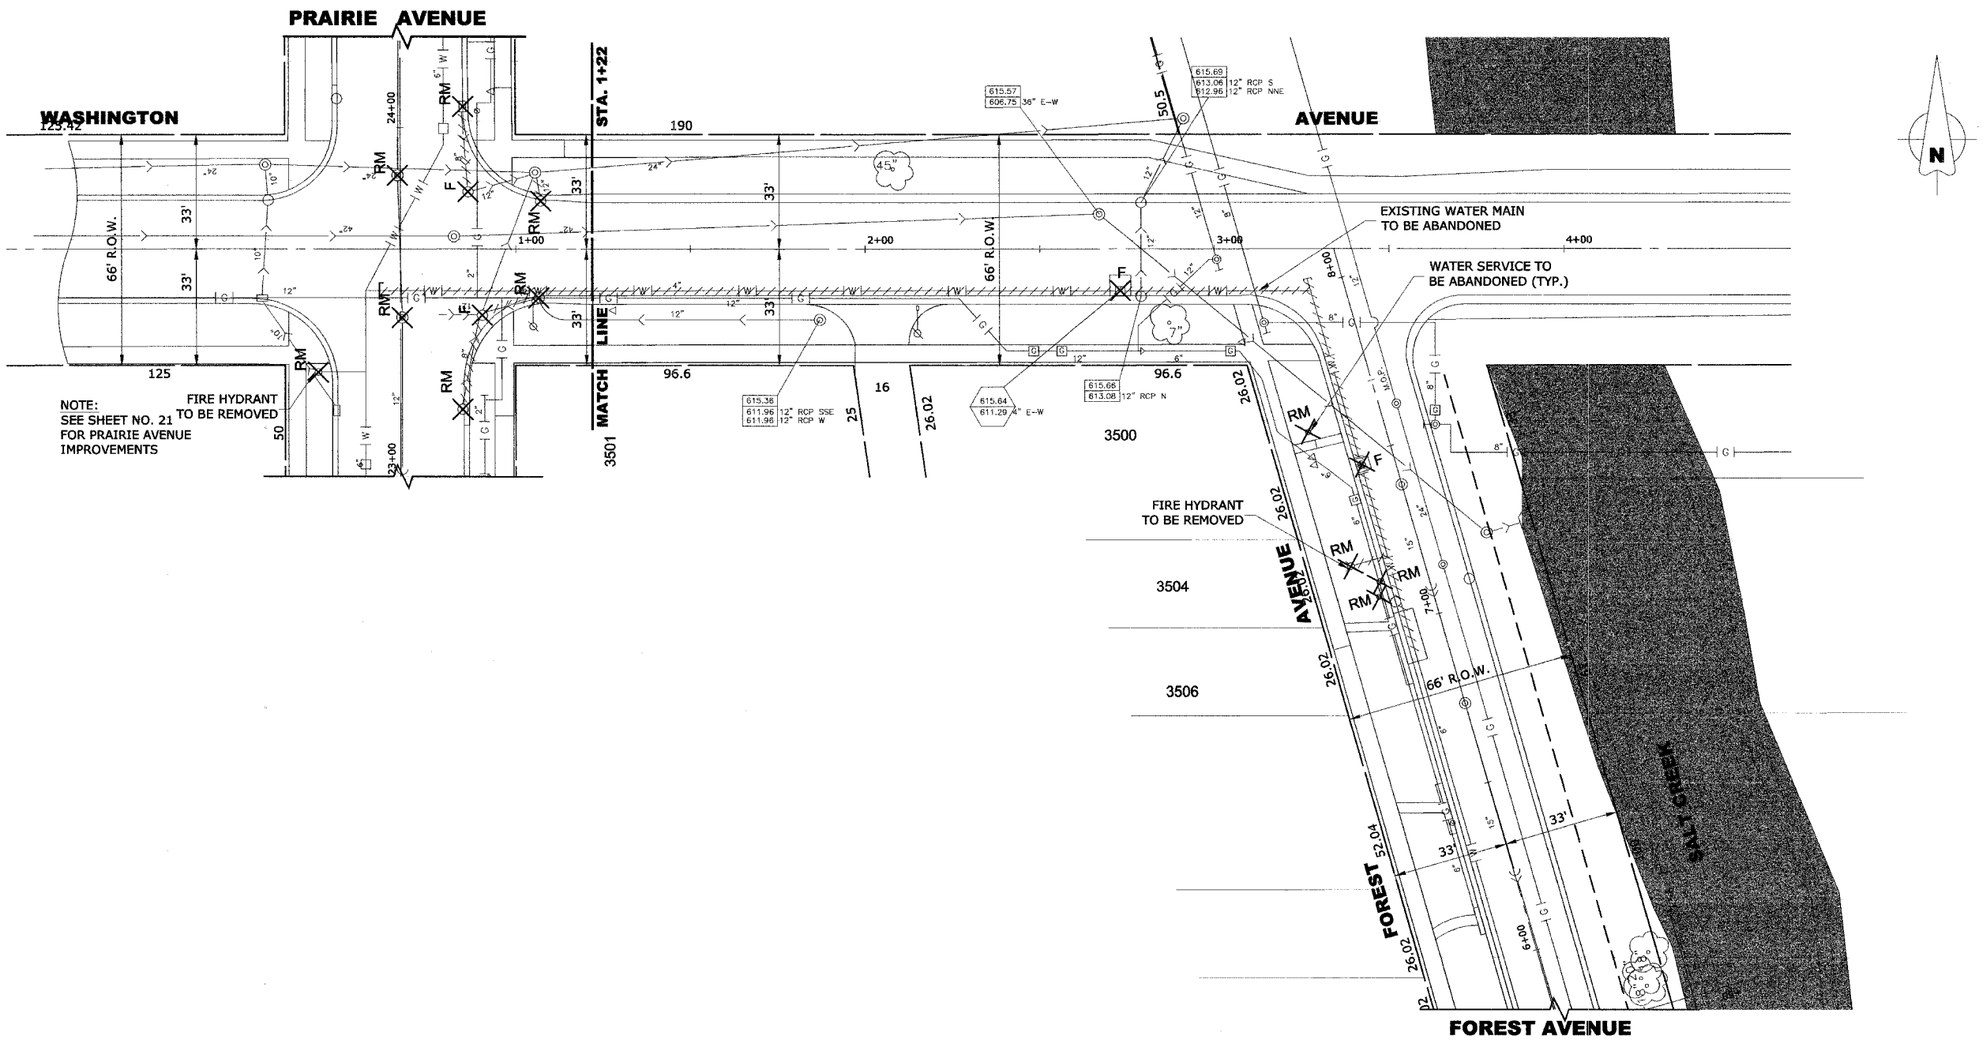

EXISTING TOPOGRAPHY

HANCOCK ENGINEERING
◆ Civil Engineers
◆ Municipal Consultants
◆ Established 1911
9933 Roosevelt Road
Westchester, Illinois 60154-2780
Phone: 708/865-0300
Fax: 708/865-1212

PRAIRIE AVENUE IMPROVEMENTS
PHASE I
VILLAGE OF BROOKFIELD, ILLINOIS

EXISTING PLAN
DRAINAGE AND UTILITIES

REVISION:

SCALE:	H: 1"=20', V: 1"=2'
DRAWN BY:	MK/LEV
BOOK NO.:	#1475, #1504
DATE:	11-04-05
E.H.E. NO.:	125-04-26301

SHEET 27 OF 49