ROUTE NO.	SECTION	COUNTY	TOTAL SHEETS	SHEET NO.
FAU 2732	**	COOK	49	44

ILLINOIS PROJECT M- 8003(371)

VILLAGE SECTION 00-00115-00-WR

CONTRACT NO. 83823

CROSS SECTION LEGEND

C = CUT (SQ. FT.)

F = FILL (SQ. FT.)

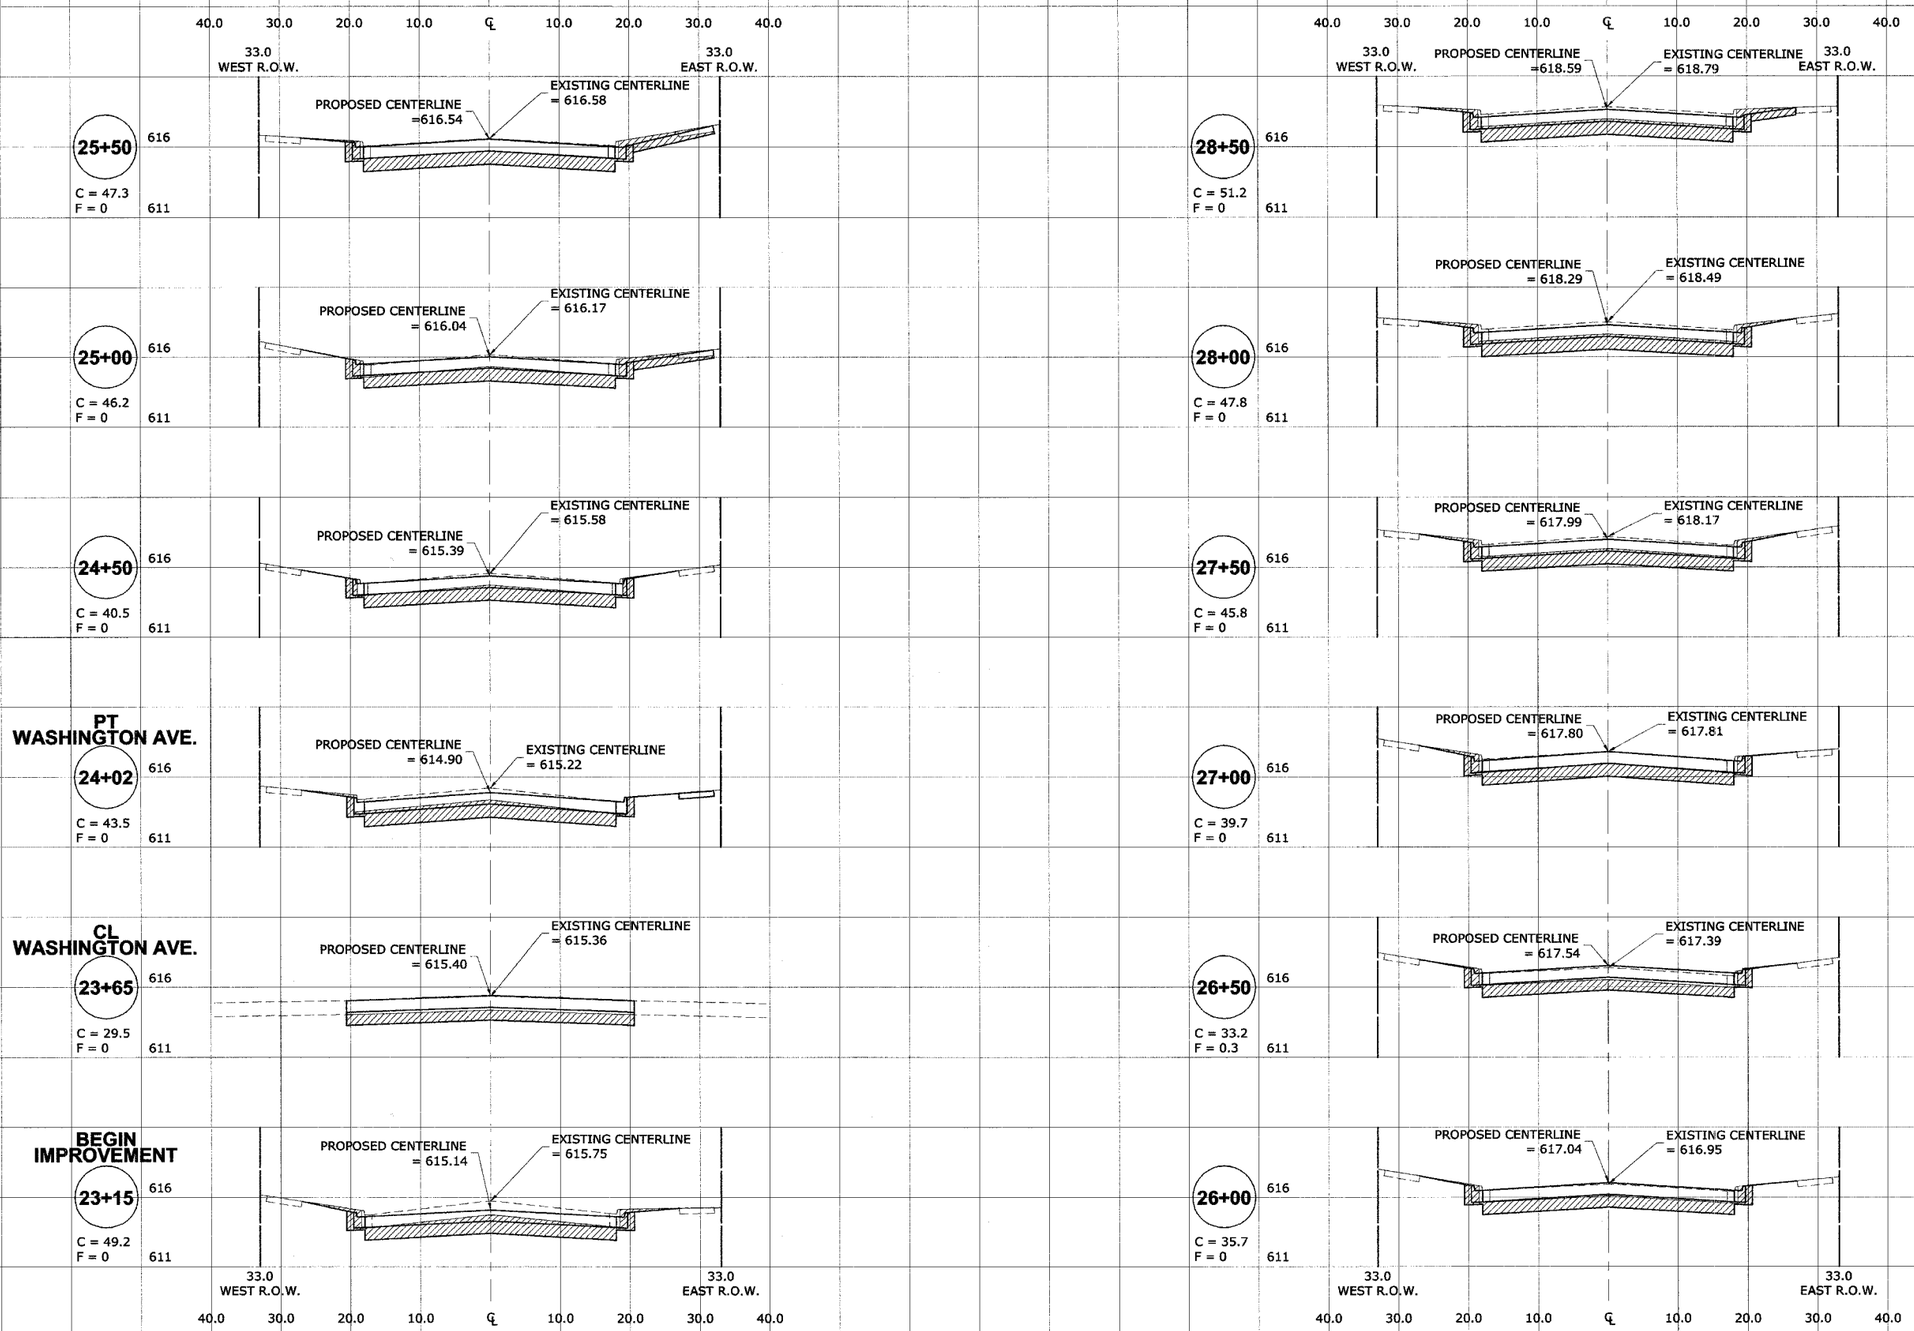

HANCOCK ENGINEERING
◆ Civil Engineers
◆ Municipal Consultants
◆ Established 1911
9933 Roosevelt Road
Westchester, Illinois 60154-2780
Phone: 708/865-0300
Fax: 708/865-1212

PRAIRIE AVENUE IMPROVEMENTS
PHASE I
VILLAGE OF BROOKFIELD, ILLINOIS

PRAIRIE AVENUE
STATION CROSS SECTIONS
STATION 23+15 TO STATION 28+50

REVISION:

SCALE: 1"=10'H. & 1"=5'V
DRAWN BY: MK/LEV
BOOK NO.: #1475, #1504
DATE: 11-04-05
E.H.E. NO.: 125-04-26301

SHEET 44 OF 49