F.A.U. RTE.	SECTION	COUNTY	TOTAL SHEETS	SHEET NO.
1300	58 RS-5	COOK	35	10
FED. ROAD DIST. NO. 1	ILLINOIS	FED. AID PROJECT		

CONTRACT NO. 62701

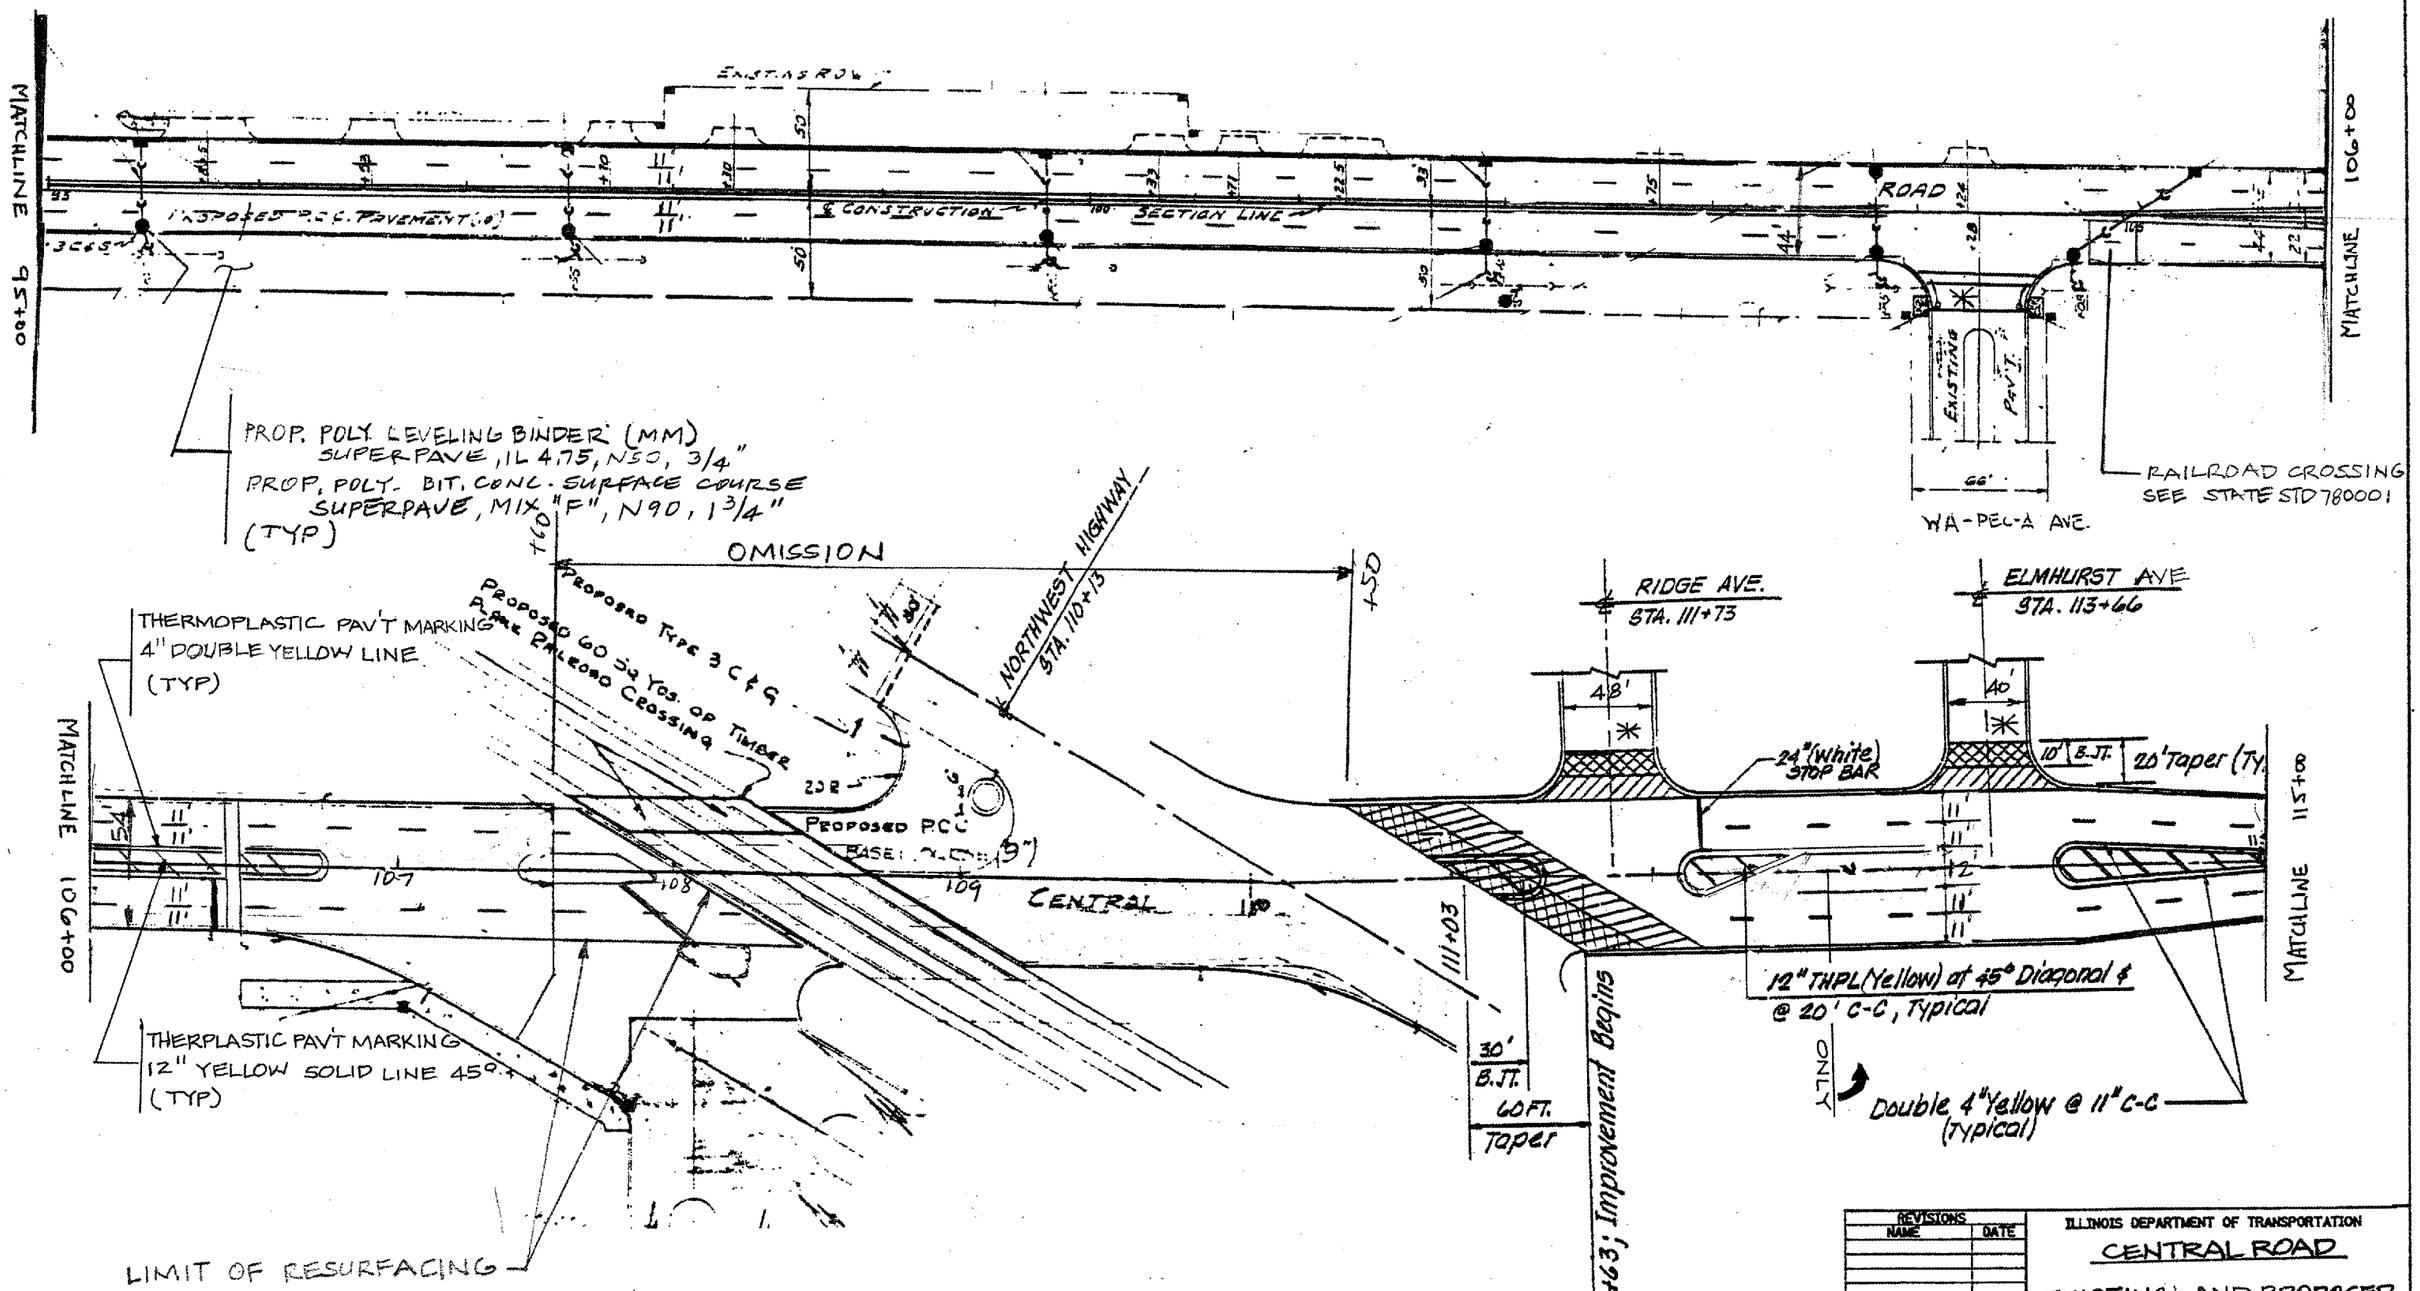

REVISIONS NAME	DATE

ILLINOIS DEPARTMENT OF TRANSPORTATION

CENTRAL ROAD

EXISTING AND PROPOSED ROADWAY PLANS

SCALE: VERT. HORIZ.

DATE 04/14/2004

DRAWN BY

CHECKED BY