| ROUTE | SECTION | COUNTY | TOTAL SHEETS | SHEET NUMBER |
|---|---|---|---|---|
| VARIOUS | 2004-054BP | COOK | 14 | 13 |

**CONTRACT 62791**

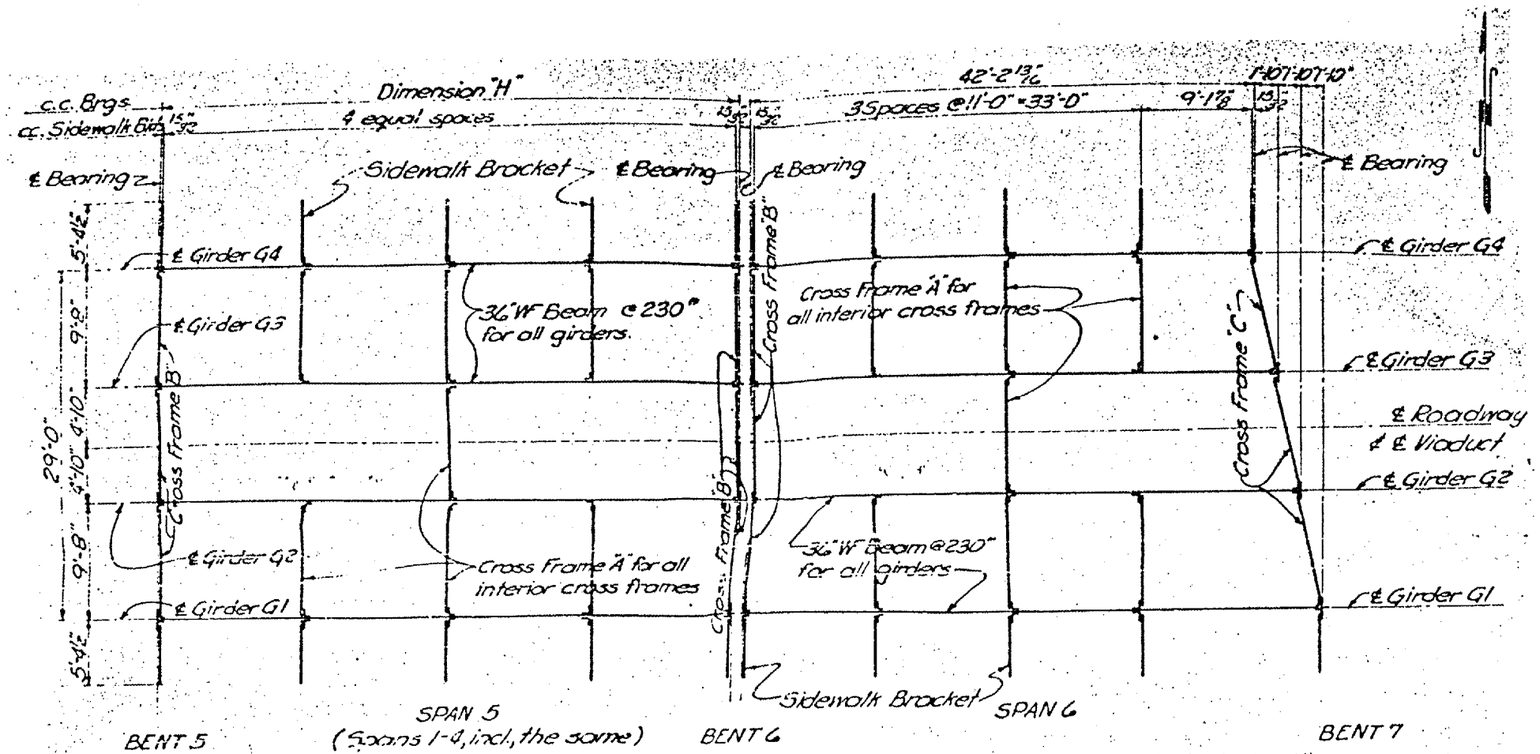


STRUCTURAL STEEL FRAMING PLAN FOR SPANS 1-6 INCL.

SCALE: 1/8" = 1'-0"

Note: Framing Plans for Spans 1-6 and Spans 13-18 are identical but are rotated thru 180° in plan.

ILLINOIS DEPARTMENT OF TRANSPORTATION

# EXISTING FRAMING PLANS

139TH ST OVER GTW & IHB RAILROADS

SN: 016-0994,