F.A.I. RTE.	SECTION	COUNTY	TOTAL SHEETS	SHEET NO.
90/94	2004-065TS	COOK	62	30
STA.		TO STA.		
FED. ROAD DIST. NO. 1	ILLINOIS	FED. AID PROJECT		

62804

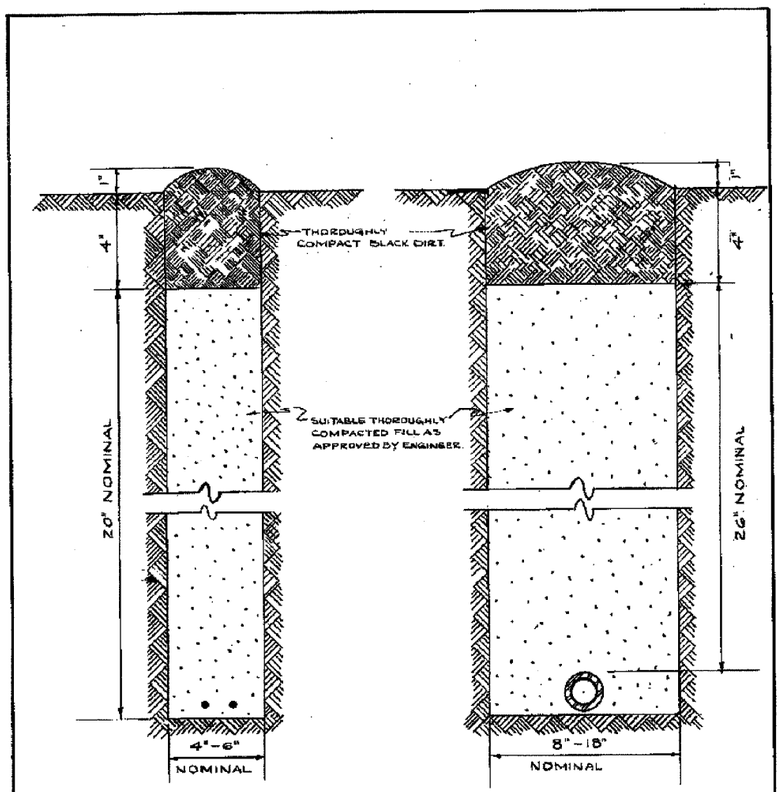

CABLE TRENCH

CONDUIT TRENCH

NOTE

EXCESS SOIL FROM TRENCH TO BE COMPLETELY REMOVED FROM SITE AS SOON AS PRACTICABLE.

BLACK DIRT TO BE TAMPED & THOROUGHLY COMPACTED AS SHOWN.

STANDARD METHOD FOR BACKFILLING CABLE & CONDUIT TRENCHES IN SODDED PARKWAY & LAWNS

REVISION	CITY OF CHICAGO DEPT. OF STREETS & SANITATION DIVISION OF ELECTRICAL ENGINEERING		
A	DRAWN. W. E. HAEP	CHECKED. M. Shine	ENGINEER. J. O'CONNOR.
B	ENG'R IN CHARGE.		DRG. NO.
C	SUPT. OF CONST.		579
D	DEPUTY COMM.		
E			
F			
G	SIZE. 8½"x14"	SCALE. N	DATE: 7-14-61
H			

(NOTE 1)

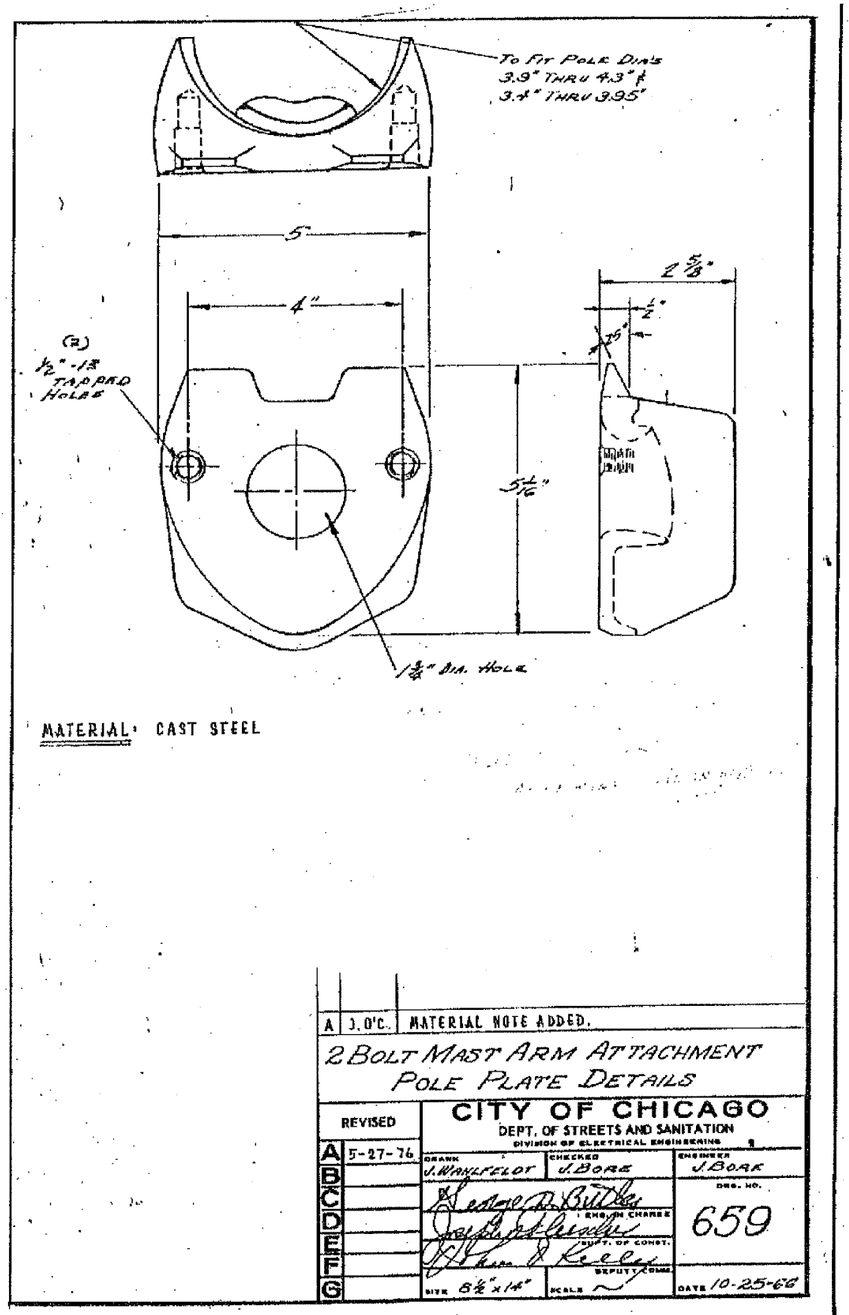

MATERIAL: CAST STEEL

A	J. O'C.	MATERIAL NOTE ADDED.

2 BOLT MAST ARM ATTACHMENT POLE PLATE DETAILS

REVISED	CITY OF CHICAGO DEPT. OF STREETS AND SANITATION DIVISION OF ELECTRICAL ENGINEERING		
A 5-27-76	DRAWN J. WANLFELDT	CHECKED J. BORK	ENGINEER J. BORK
B	ENG. IN CHARGE		DRG. NO.
C	SUPT. OF CONST.		659
D	DEPUTY COMM.		
E			
F			
G	SIZE 8½"x14"	SCALE ~	DATE 10-25-66

NOTES:

1. TRENCH AND BACKFILL METHOD IN SODDED PARKWAYS AND LAWNS SHOWN. TRENCH AND BACKFILL IN PAVEMENT IS SIMILAR. REFER TO BOE-13 FOR FURTHER DETAIL.

BOE-2

REVISIONS	
NAME	DATE

ILLINOIS DEPARTMENT OF TRANSPORTATION
F.A.I. 90/94 (DAN RYAN EXPRESSWAY)
TRAFFIC SIGNALS AT 47TH STREET WITH WENTWORTH AVENUE - LASALLE STREET AND WELLS STREET - WENTWORTH AVENUE

BOE STANDARD DETAILS

SCALE: NOT TO SCALE — DRAWN BY: HAR

DATE: October 29, 2004 — CHECKED BY: WDS

CTE ENGINEERS
CONSOER TOWNSEND ENVIRODYNE ENGINEERS, INC.
303 EAST WACKER DRIVE, SUITE 600
CHICAGO ILLINOIS 60601-5212, PHONE: (312) 938-0300

10/27/2004 08:55:55 AM

m:\P40468\Elec\14-Cnt-9\STA\CONTRACT 98\0\BOE\BOE0\BOE22A.stt