F.A.I. RTE.	SECTION	COUNTY	TOTAL SHEETS	SHEET NO.
94	1516.1-I-1	COOK	195	22
STA. 2016+35		TO STA. 2353+03		
FED. ROAD DIST. NO.	ILLINOIS	FED. AID PROJECT		

62872

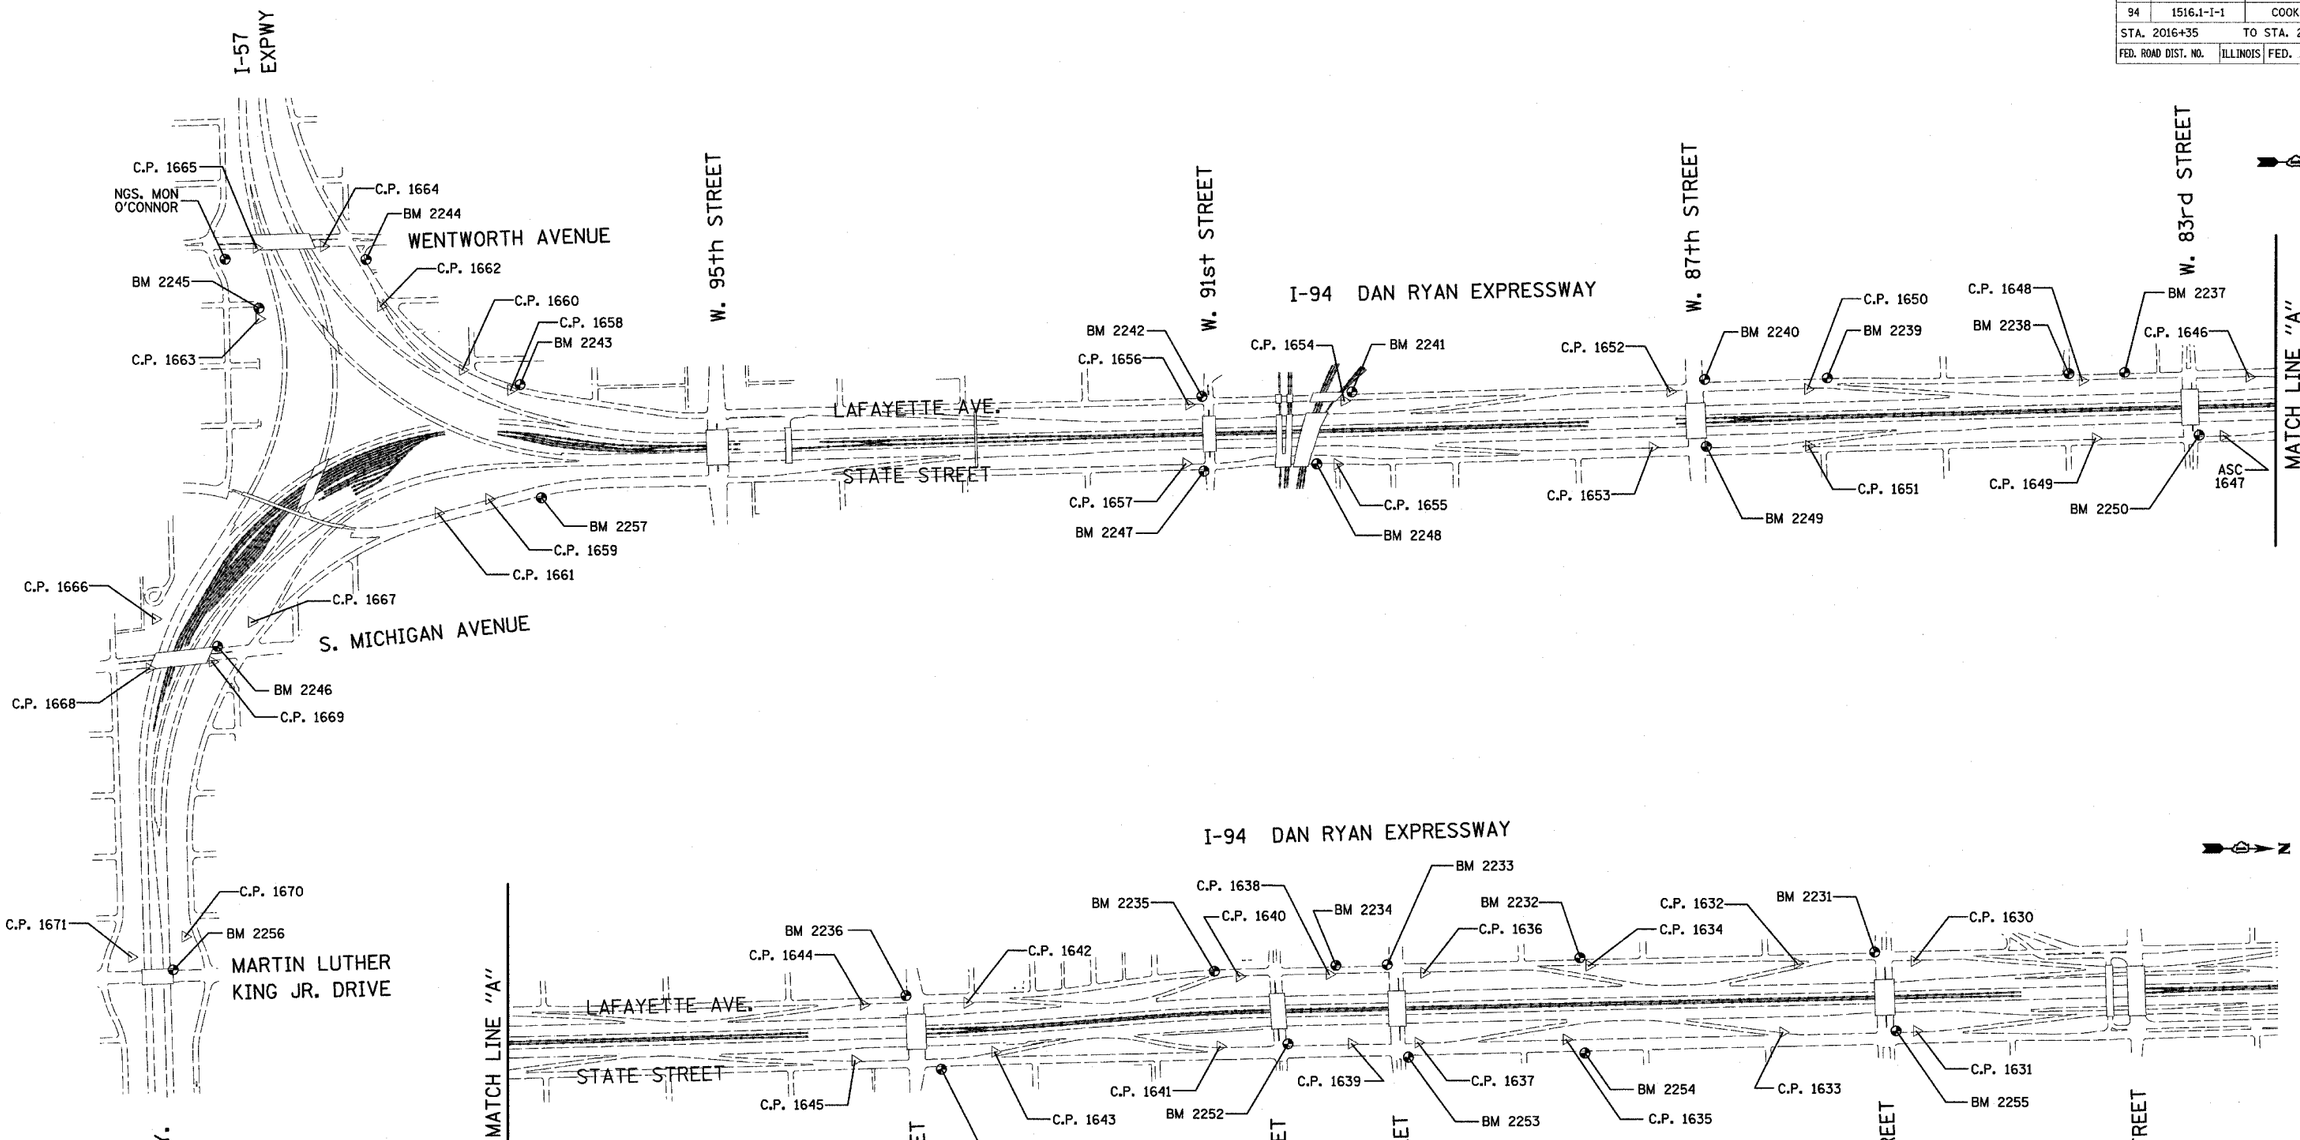

American Surveying Consultants, P.C.
SURVEYORS-ENGINEERS-GEOGRAPHERS-MAPPING SCIENTISTS
5107 Pioak Rd./Pitsen, IL. 61021 9030 N. Northwest Highway/Chicago, IL. 60631
815-288-6231 773-763-1397

REVISIONS	
NAME	DATE

ILLINOIS DEPARTMENT OF TRANSPORTATION

F.A.I. 94 (DAN RYAN EXPRESSWAY)

SURVEY TIES. FOR CONTROL POINTS
SHEET 1 OF 4

SCALE: 1"=400' DRAWN BY: GSP

DATE: OCTOBER 4, 2004 CHECKED BY: MMW

11/12/2004 08:25:35 AM