FAP ROUTE	SECTION	COUNTY	TOTAL SHEETS	SHEET NO
586	60R-2, 37R-1	MADISON	502	80
STA. 680+00		TO STA. 686+00		
CONTRACT NO.: 76301				

PI STA. = 680+79.25
Δ = 4° 58′ 38″ (RT)
D = 1° 32′ 46″
R = 3,705.91′
T = 161.06′
L = 321.92′
E = 3.50′
e = _____
T.R. = _____
S.E. RUN = _____
P.C. STA = 679+18.19
P.T. STA = 682+40.11

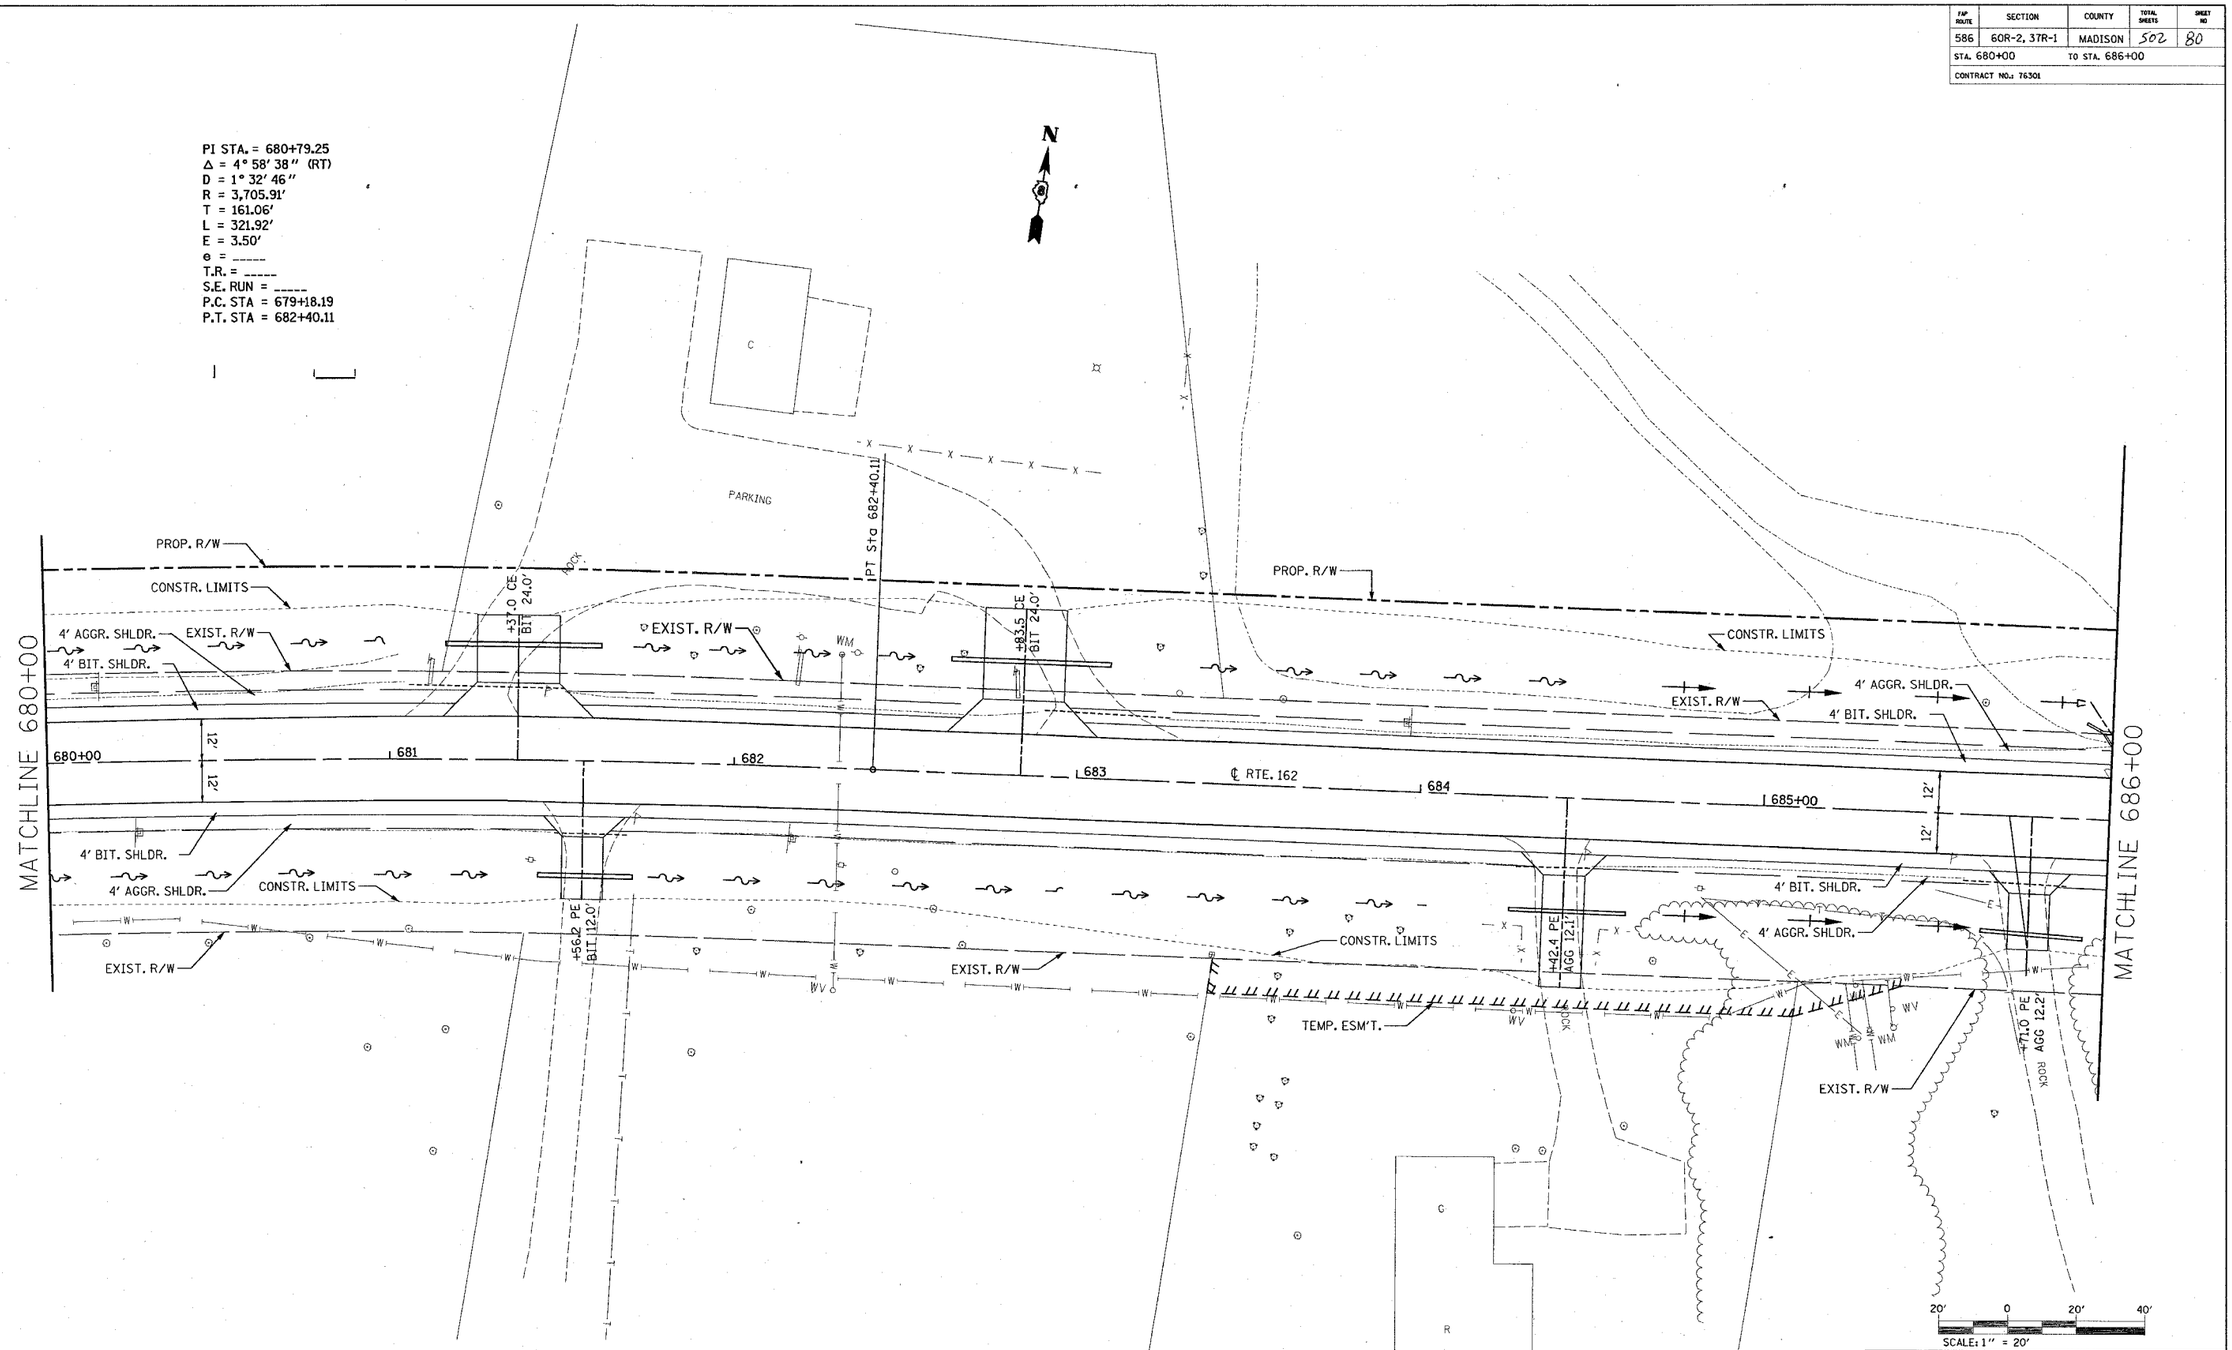

REVISIONS	
NAME	DATE

ILLINOIS DEPARTMENT OF TRANSPORTATION

PLAN VIEW

FAP 586
SECTION 60R-2, 37R-1
MADISON COUNTY

DRAWN BY:

PLOT DATE: Thursday July 01, 2004 @ 2:04:44 PM

PLAN			
NOTE BOOK NO.	SURVEYED		BY	DATE
	PLOTTED			
	TYPING CHECKED			
	P.L. OF PAY CHECKED			
	CADD FILE NAME			

7/1/2004
Thursday July 01, 2004 @ 2:04:44 PM
pw:\\pwidc\adeptpw\ILDOT\36404\d0486.pw
C:\projects\vef\topo0805.dgn LV1-4-6,8,12,14-15,17,20,22,24-29,37-40,44,46-48,50-53,57-59
pw:\\pwidc\adeptpw\ILDOT\36404\d0486.dgn LV1-63
C:\projects\vef\topo0805.dgn LV1-4-6,8,12,14-15,17,20,22,24-29,37-40,44,46-48,50-53,57-59
pw:\\pwidc\adeptpw\ILDOT\36404\d0486.dgn LV1-2,4-6,8,12,14-15,17,20,22,24-29,35,37-40,42,44,46-48,50-53,57-59
C:\projects\vef\fil0813a.dgn LV1-2,4-6,8,12,14-15,17,20,22,24-25,27-29,35,37-40,42,44,46-48,50-53,57-59