FAP ROUTE	SECTION	COUNTY	TOTAL SHEETS	SHEET NO
586	60R-2, 37R-1	MADISON	502	148
STA. 621+00		TO STA. 627+00		
CONTRACT NO.: 76301				

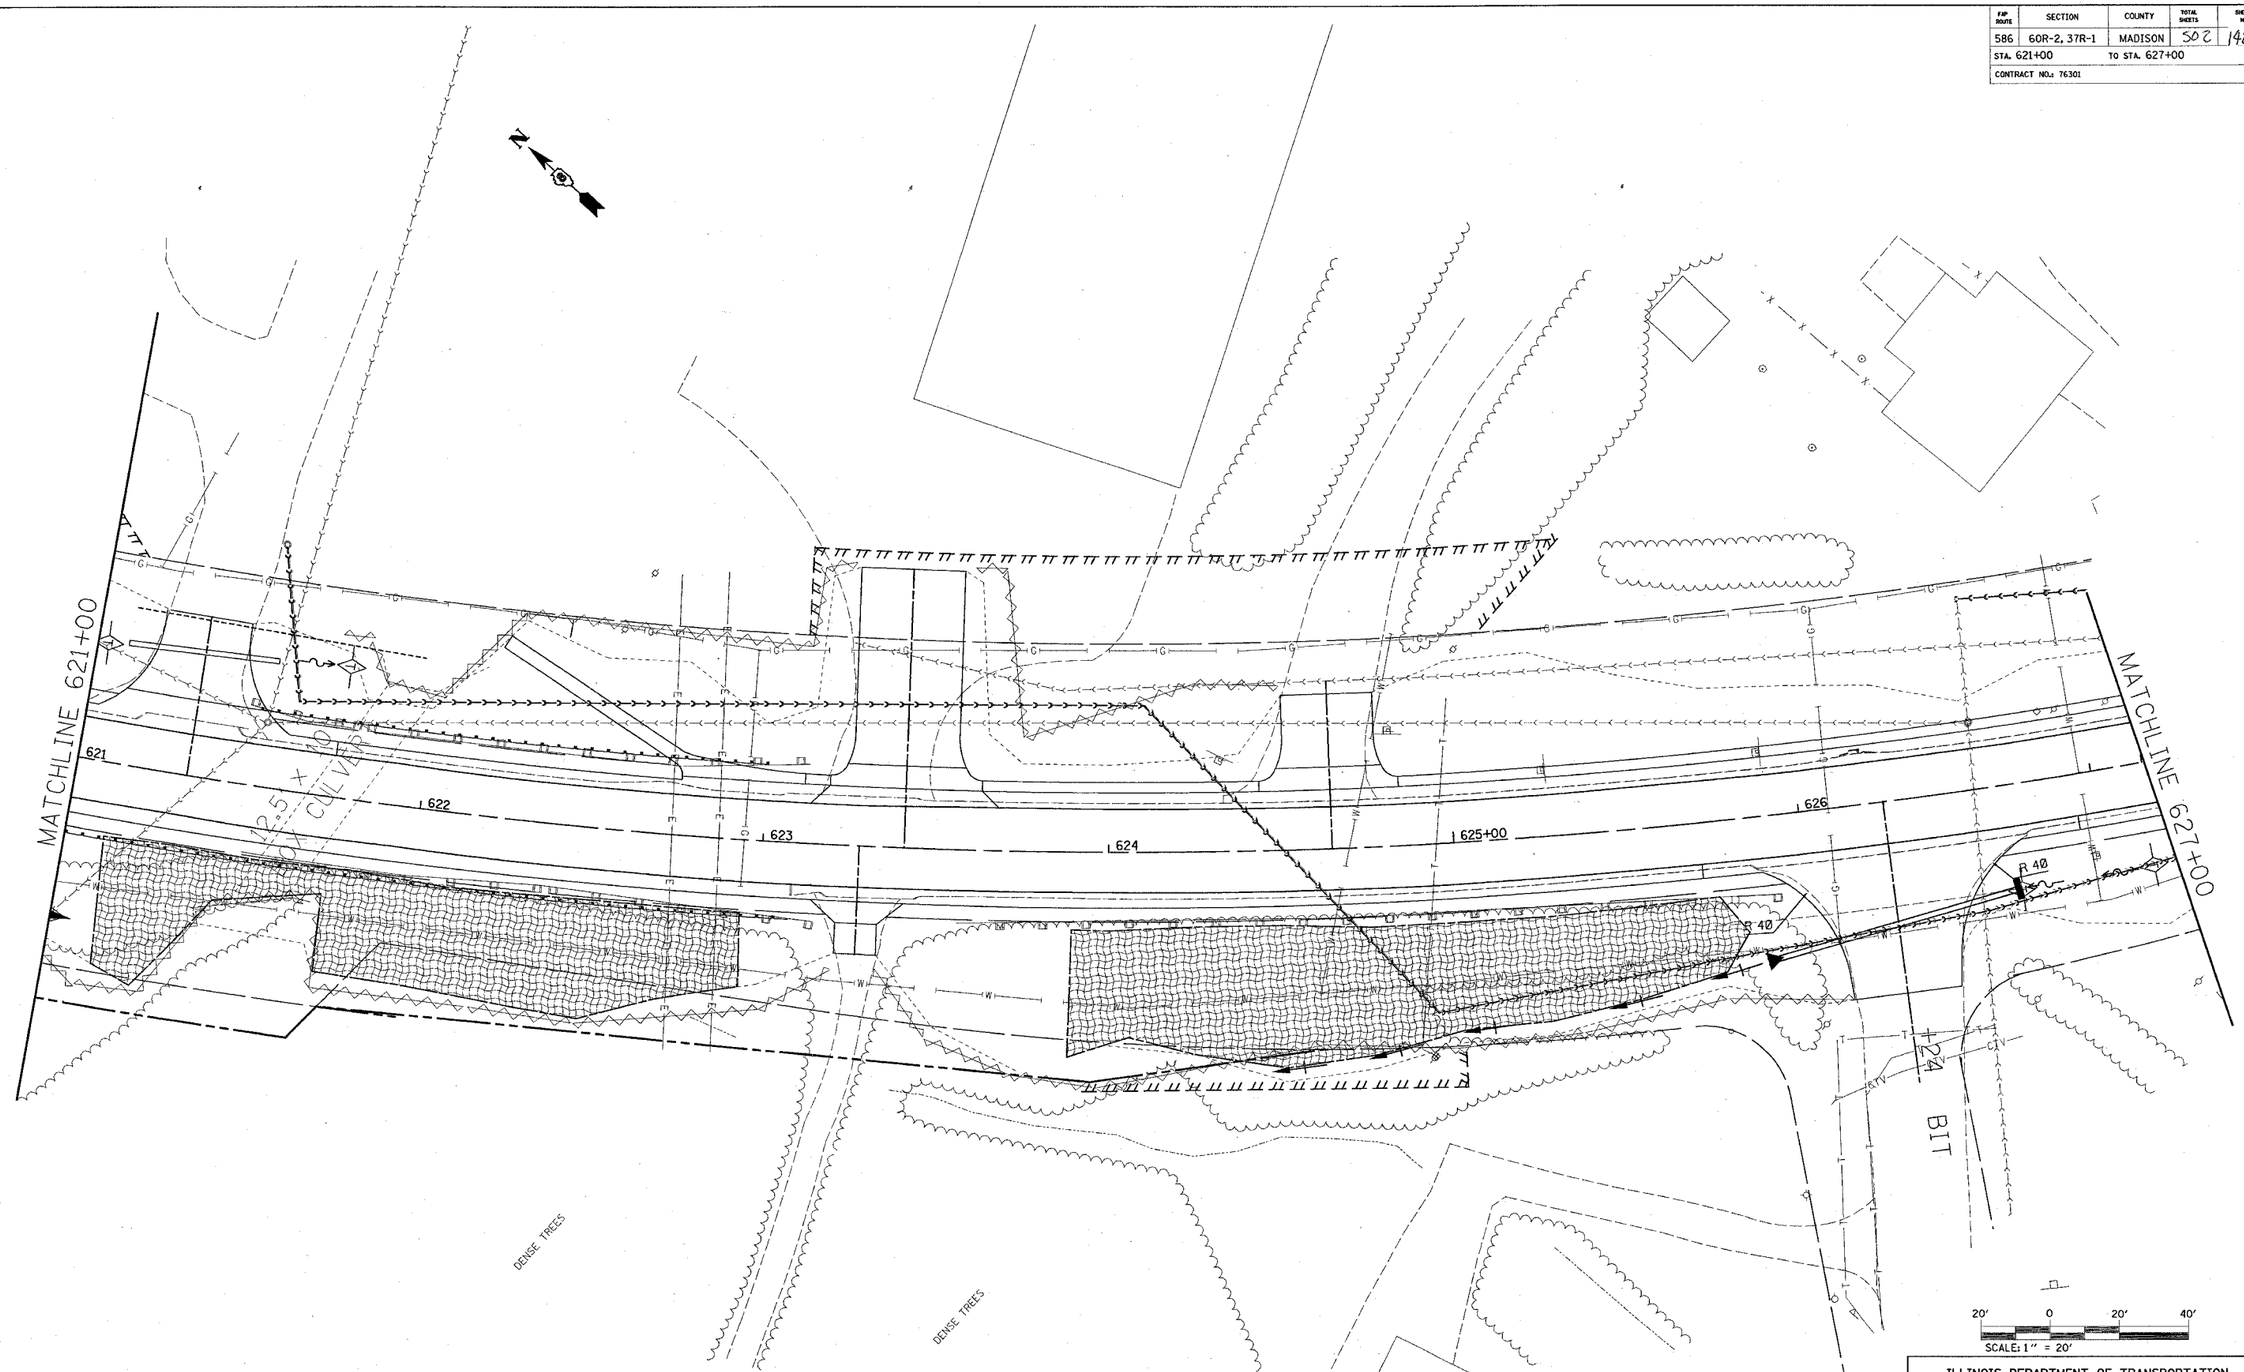

REVISIONS	
NAME	DATE

ILLINOIS DEPARTMENT OF TRANSPORTATION

STORM WATER POLUTION
PREVENTION PLANS

FAP 586
SECTION 60R-2, 37R-1
MADISON COUNTY

DRAWN BY:

PLOT DATE: Thursday July 01, 2004 @ 2:36:21 PM

PLAN		BY	DATE
NOTE BOOK NO.	SURVEYED		
	PLOTTED		
	ALIGNMENT CHECKED		
	RT. OF WAY CHECKED		
	CADD FILE NAME		

7/1/2004
Thursday July 01, 2004 @ 2:36:21 PM
c:\projects\sd16999a\plan\plr048a.dgn LV=1-63
c:\projects\sd16999a\plan\236ch01.ref LV=1-59
C:\projects\ref\rfile013a.dgn LV=2,4-6,8,12,14-15,17,20,22,24-25,27-29,35,37-40,42,44,46-48,50-53,57-59