F.A.P RTE.	SECTION	COUNTY	TOTAL SHEETS	SHEET NO.
586	60R-2.37R-1	MADISON	502	295
STA. 571+40.00		TO STA. 572+00.00		
CONTRACT NO. 76301				

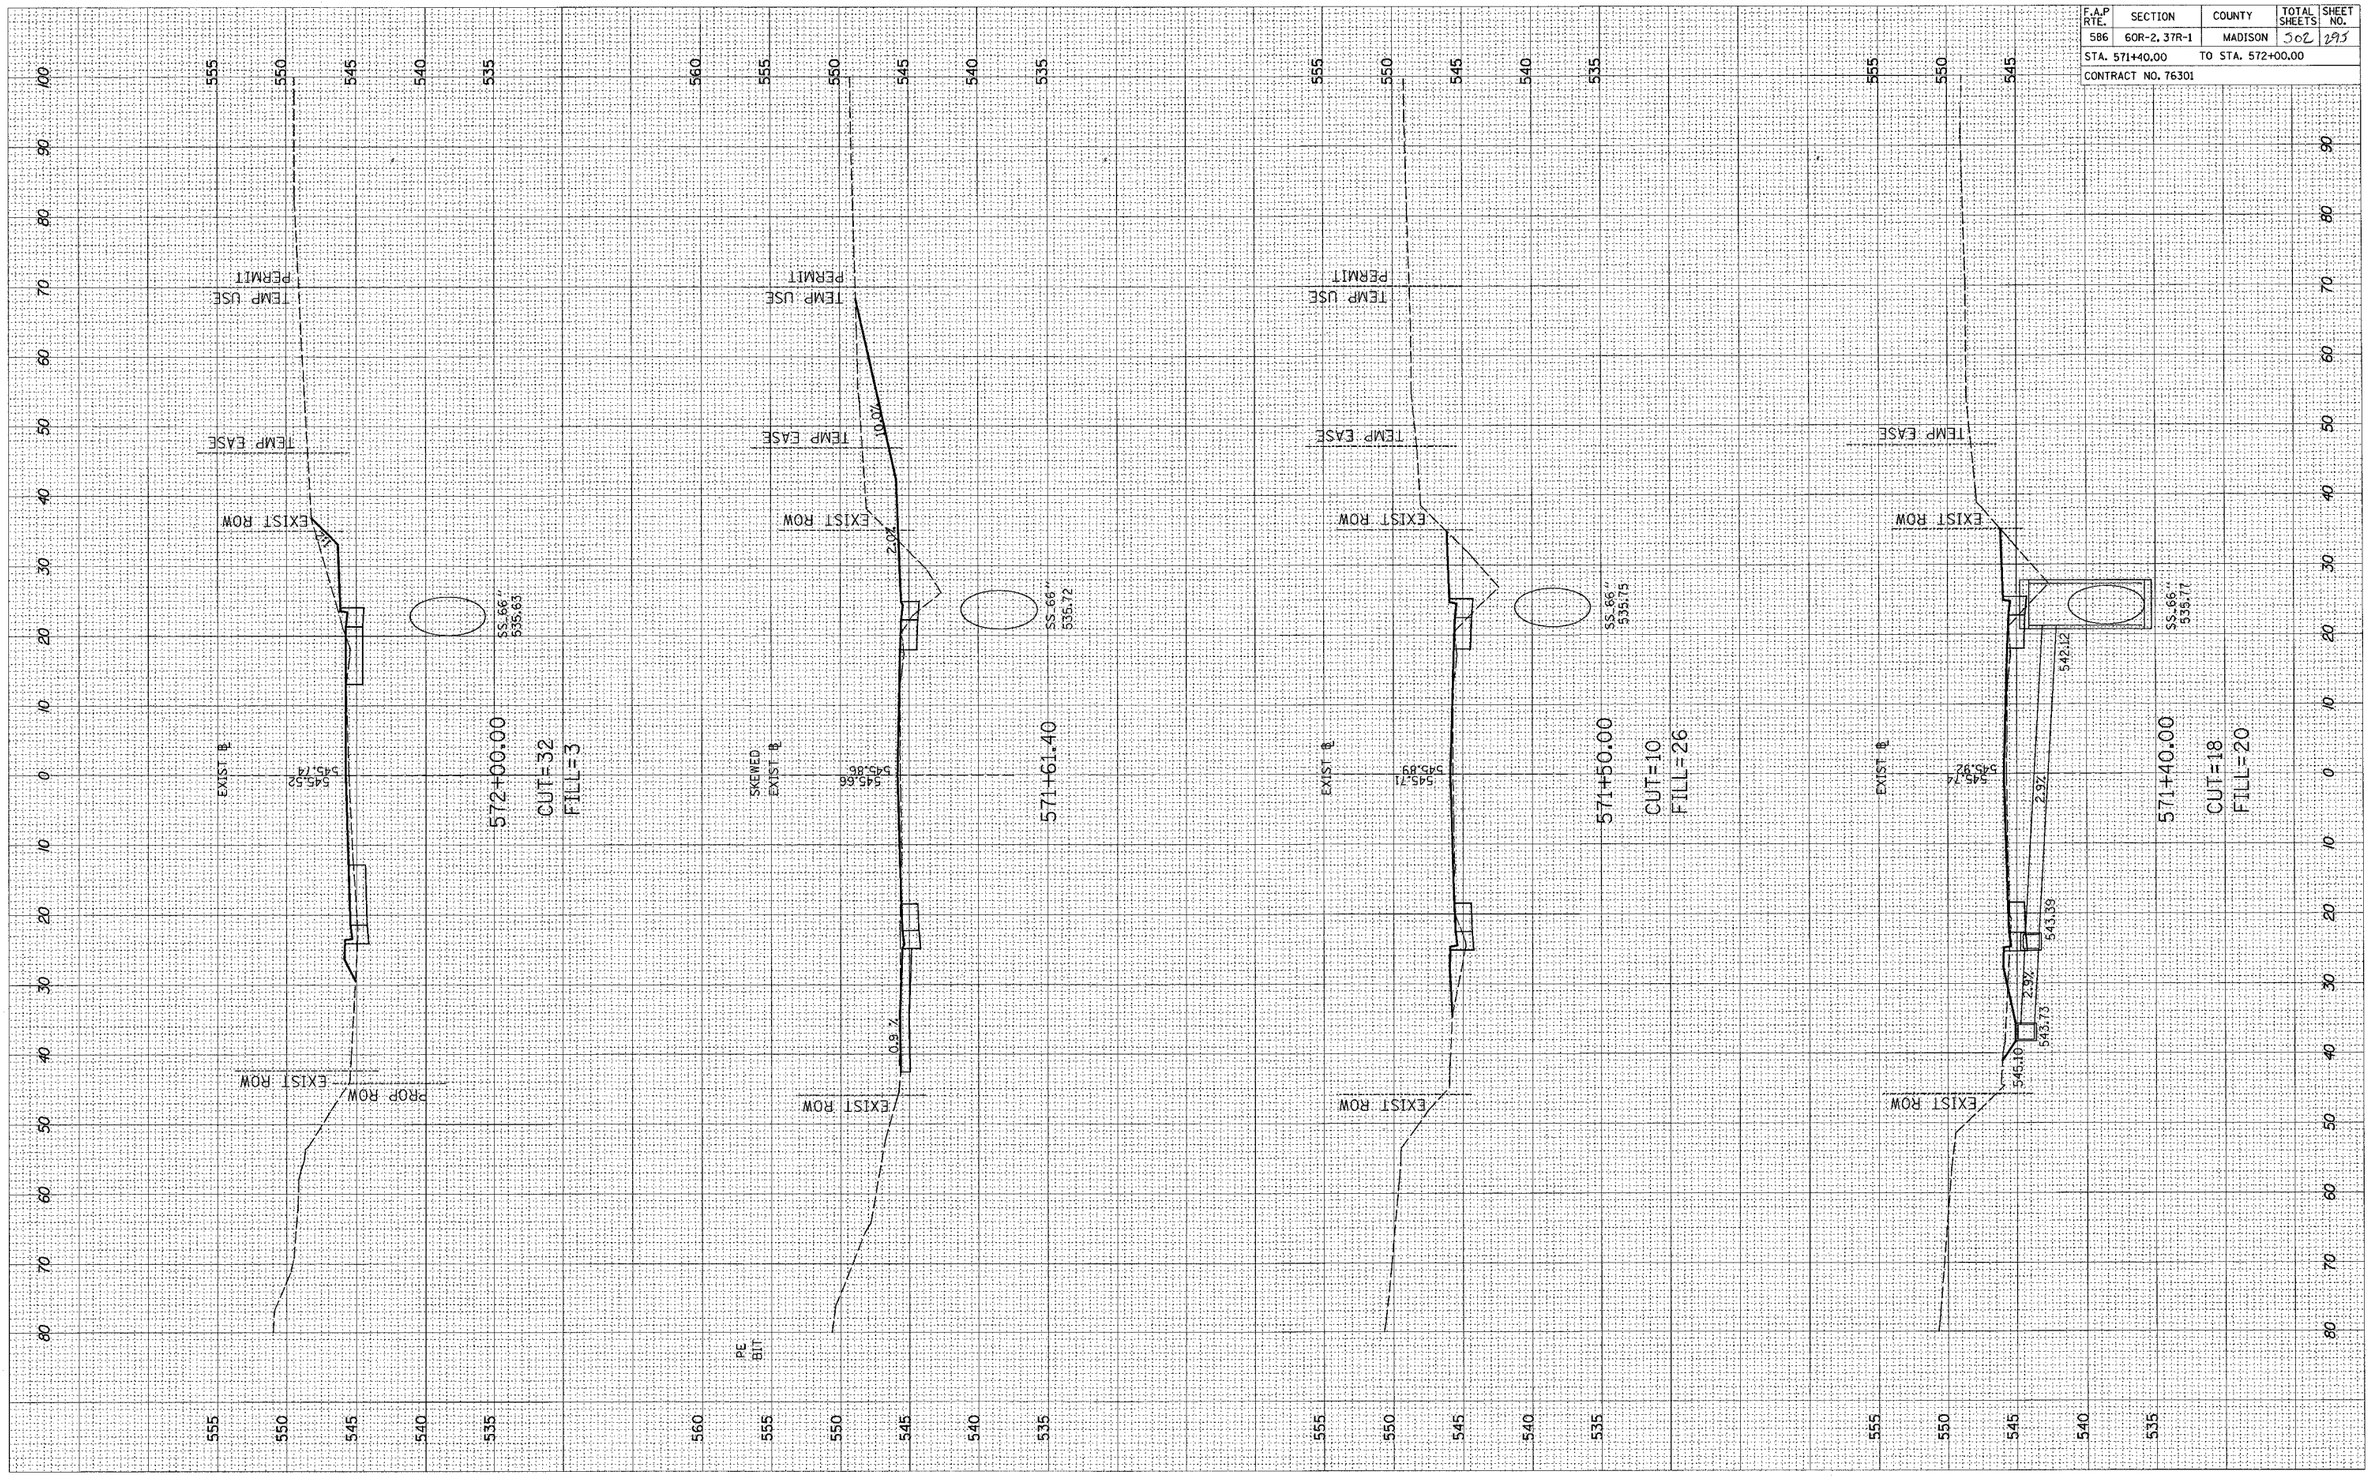

FINAL SURVEY		BY	DATE
NOTE BOOK NO.	SURVEYED		
	PLOTTED		
	TEMPLATE		
	AREAS		
	AREAS CHECKED		

ORIGINAL SURVEY		BY	DATE
NOTE BOOK NO.	SURVEYED		
	PLOTTED		
	TEMPLATE		
	AREAS		
	AREAS CHECKED		