RTE. NO.	SECTION	COUNTY	TOTAL SHEETS	SHEET NO.
*	02-00001-05-BR	DuPAGE	113	112
STA. 571+95.3		TO STA. 577+00		
FED. ROAD DIST. NO.	ILLINOIS	FED. AID PROJECT		

*SOUTHERN DUPAGE REGIONAL TRAIL
GREENE VALLEY SPUR

CONTRACT NO. 83775

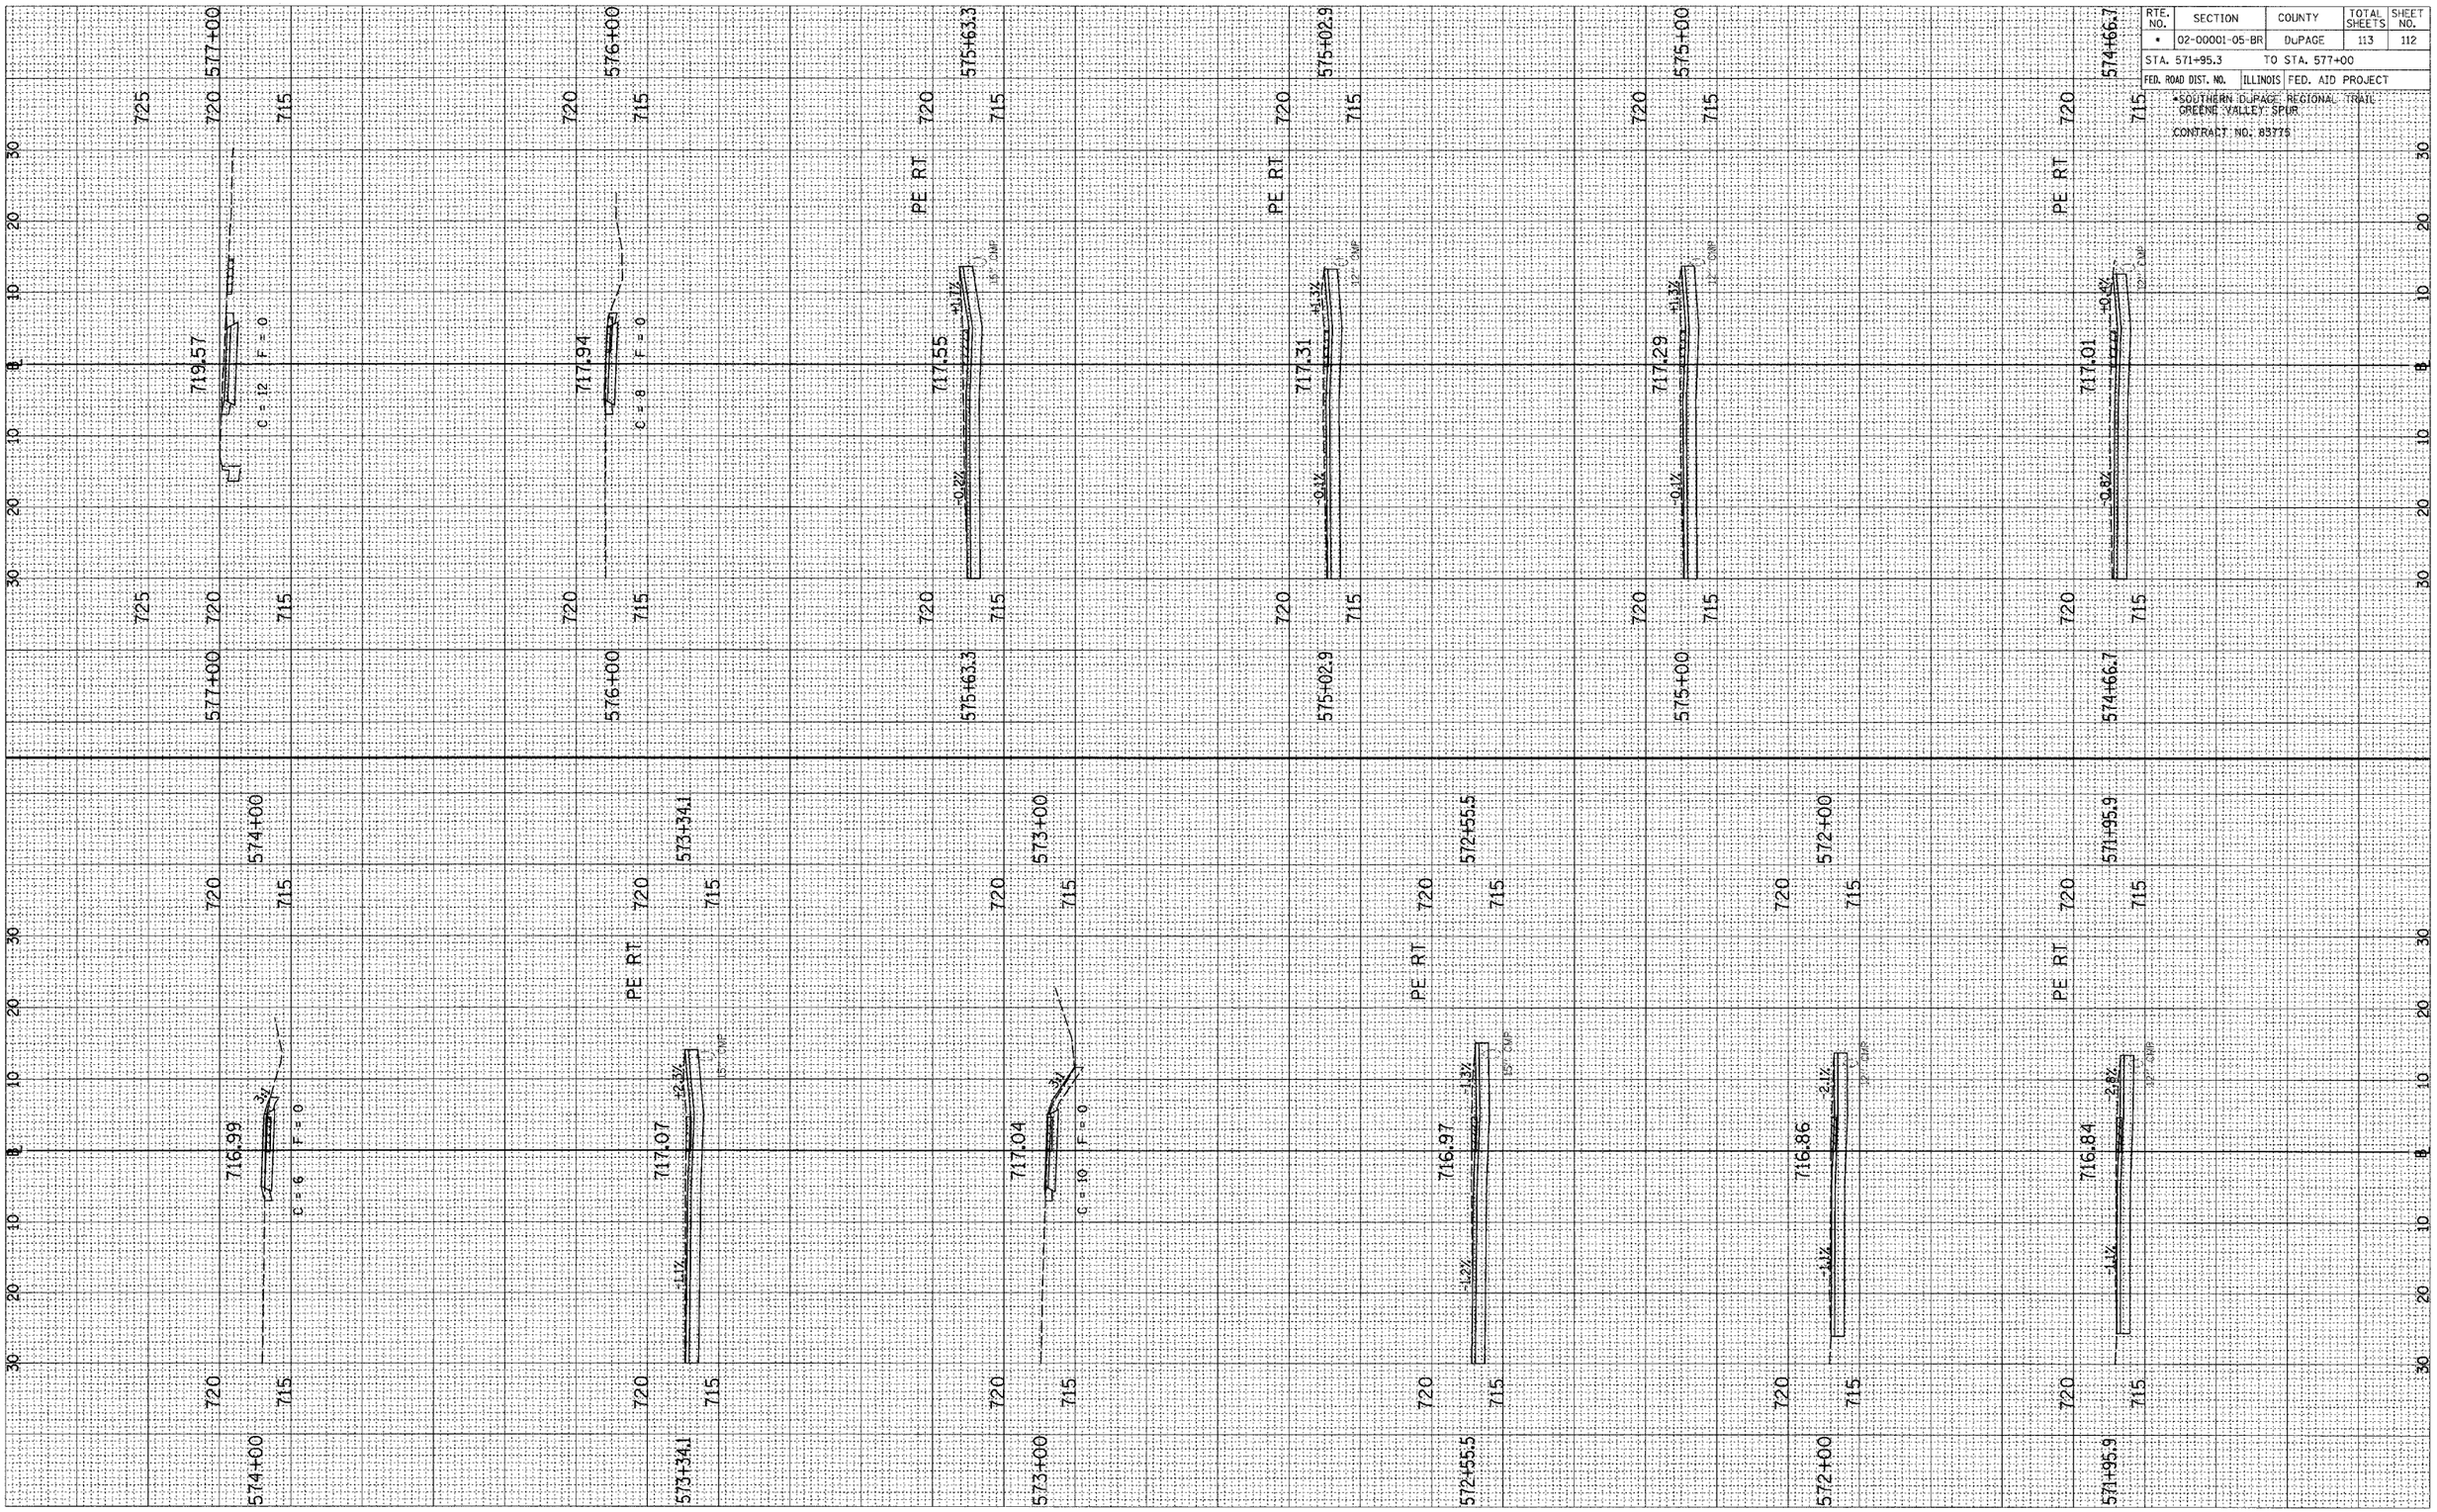

EAST75XSHEETS

75TH STREET (CH 33) TRAIL, SEC 02-00001-05-BT, CROSS SECTIONS, STA. 571+95.3 TO STA. 577+00