F.A.U. RTE.	SECTION	COUNTY	TOTAL SHEETS	SHEET NO.
2652	00-00069-00-PV	DUPAGE	146	33
STA. 10+70.70		TO STA. 66+16.00		
FED. ROAD DIST. NO.	ILLINOIS	FED. AID PROJECT		

CONTRACT NO. 83781

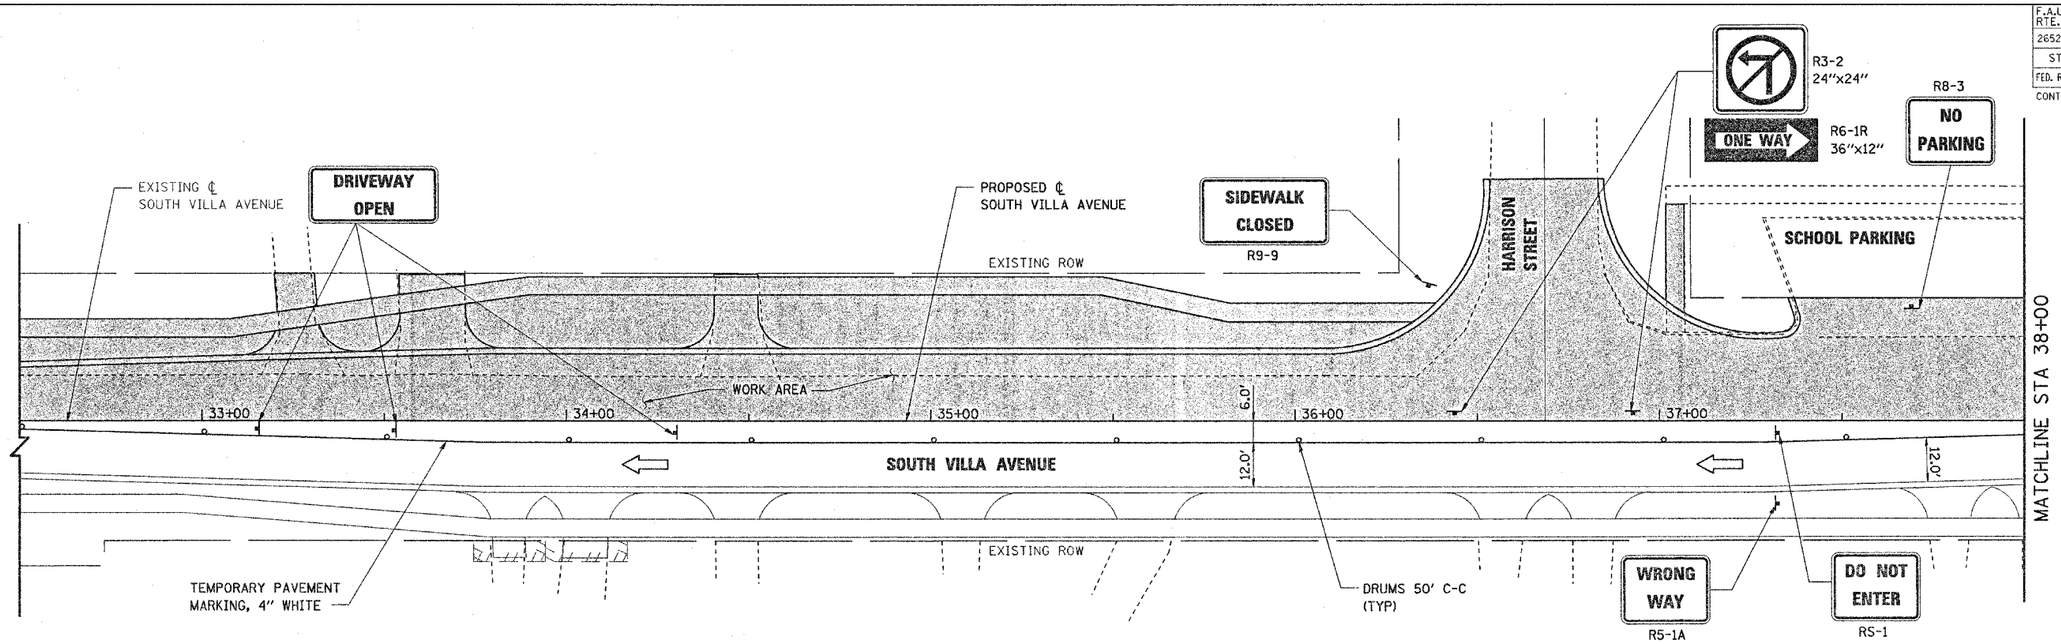

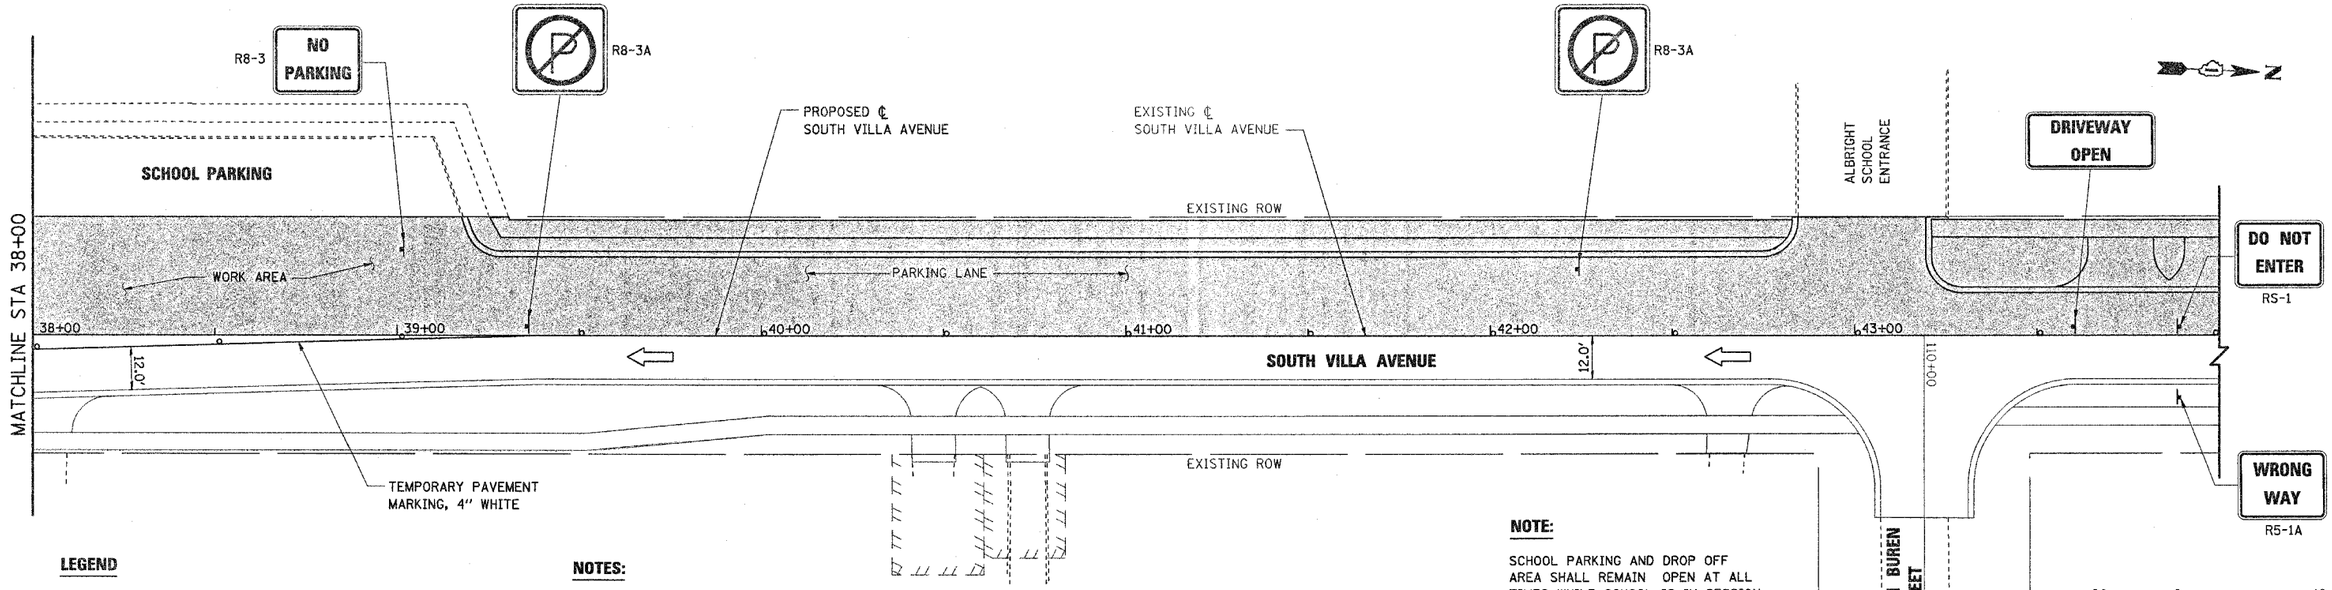

LEGEND

- TRAFFIC FLOW DIRECTION
- DRUMS WITH STEADY BURN LIGHTS
- VERTICAL PANELS WITH STEADY BURN LIGHTS
- TYPE III BARRICADES WITH TWO STEADY BURN LIGHTS
- TRAFFIC CONTROL SIGNS
- WORK AREA

NOTES:

1. SEE ALSO TEMPORARY ONE WAY DETOUR PLAN FOR ADDITIONAL SIGNING DETAILS.
2. THE CONTRACTOR SHALL PLACE ONE (1) TEMPORARY DRIVEWAY SIGN AT EACH DRIVEWAY LOCATION.
3. THE CONTRACTOR SHALL PLACE THE FOLLOWING SIGNS AT ALL INTERSECTIONS AS DIRECTED BY THE ENGINEER:
   R3-1
   R3-2
   R6-1L
   R6-1R
   R5-1A
   R9-9

NOTE:

SCHOOL PARKING AND DROP OFF AREA SHALL REMAIN OPEN AT ALL TIMES WHILE SCHOOL IS IN SESSION.

PLAN	BY	DATE
SURVEYED		
PLOTTED		
ALIGNMENT CHECKED		
RT. OF WAY CHECKED		
CADD FILE NAME		
NOTE BOOK NO.		

PROFILE	BY	DATE
SURVEYED		
PLOTTED		
GRADES CHECKED		
BM. NOTED		
STRUCTURE NOTATNS CH'KD		
NOTE BOOK NO.		

REVISIONS	
NAME	DATE

Stanley Consultants INC.
8501 West Higgins Road
Suite 730
Chicago, Illinois 60631-2801 Illinois Firm Registration No.: 184-00533

VILLAGE OF VILLA PARK, ILLINOIS

SUGGESTED MAINTENANCE OF TRAFFIC
SOUTH VILLA AVENUE
STAGE 2
SHEET 9 OF 10

SCALE: 1"=20'
DRAWN BY: E.D.
DATE: 11-NOV-2004
CHECKED BY: J.T.G.

O:\15367\Phase2\07-Design\05-Dwgs\sht\367mot2L.dgn
11-NOV-2004