PARCEL NO.	NAME	ROW	TE
55	GERALD W. AND CHARLENE MORRIS	0.061	0.000

F.A.S. RTE.	SECTION	COUNTY	TOTAL SHEETS	SHEET NO
1887	6B-1	WILLIAMSON	27	12
STA. 262+55		TO STA. 263+25		
FED. ROAD DIST. NO. 7		ILLINOIS	FED. AID PROJECT	

CONTRACT NUMBER 98655

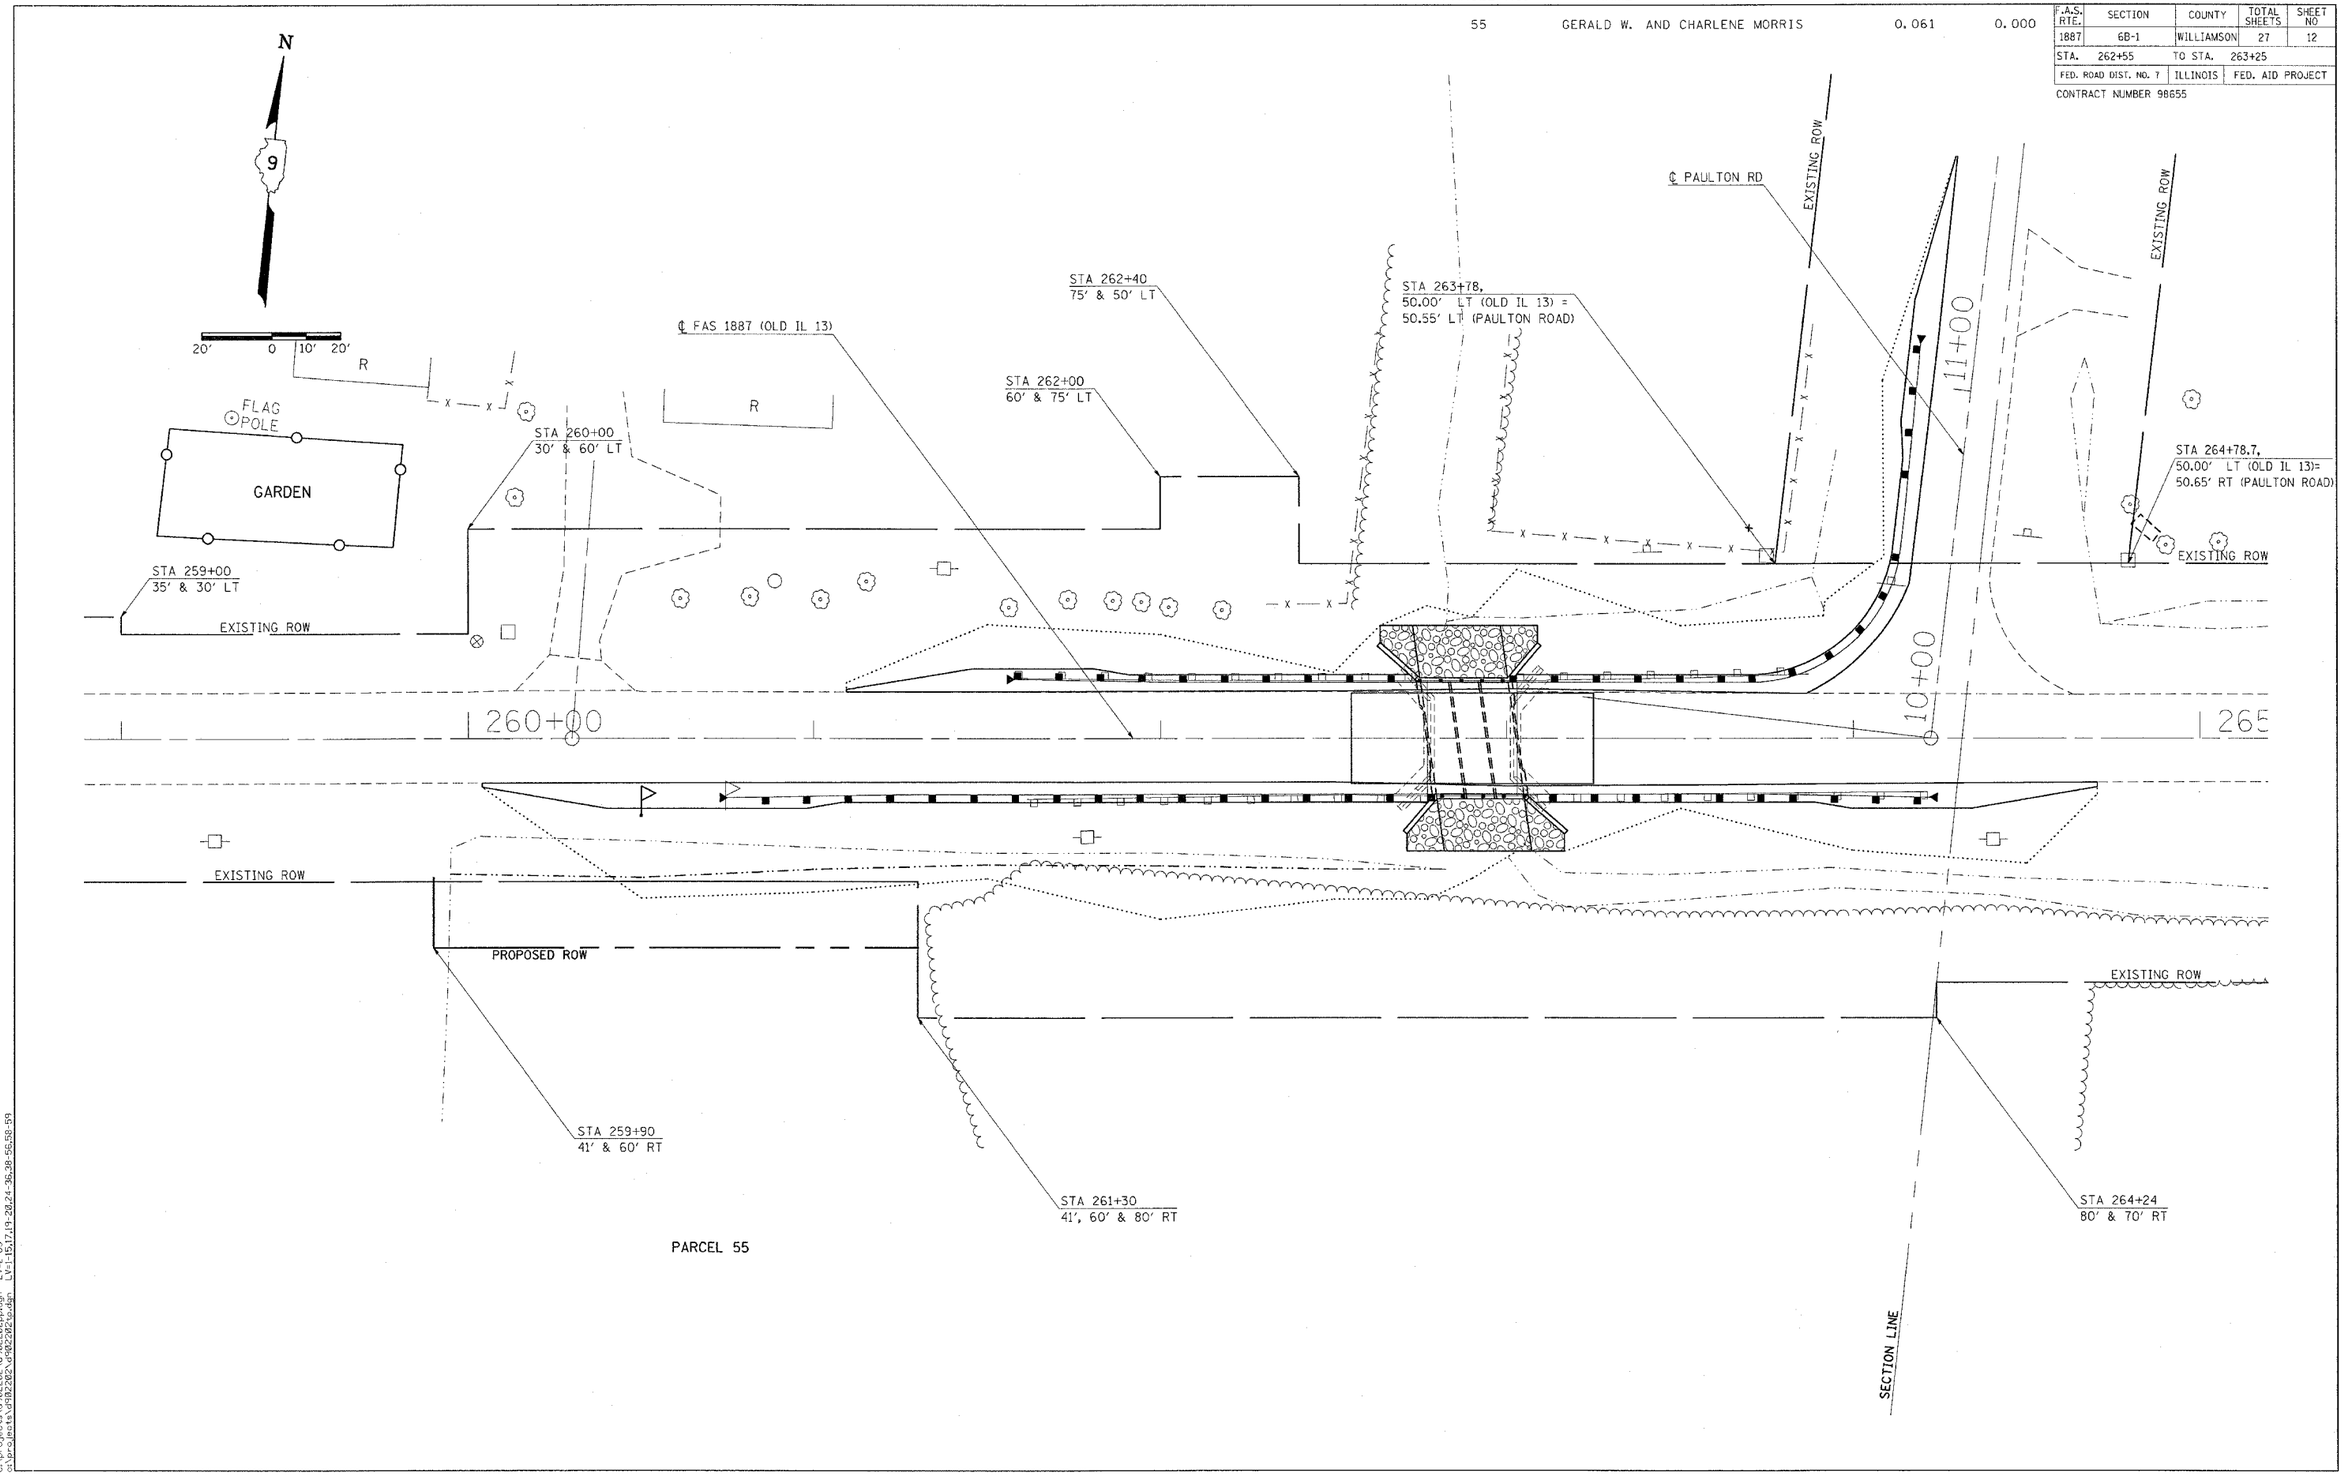

Wednesday November 10, 2004 @ 9:59:28 AM
c:\projects\d902202\d902202pp.dgn LV=2-63
c:\projects\d902202\d902202tp.dgn LV=1-15,17,19-20,24-36,38-56,58-59

RIGHT OF WAY LAYOUT SHEET
SN 100-2021