F.A.P. RTE.	SECTION	COUNTY	TOTAL SHEETS	SHEET NO
1887	6B-1	WILLIAMSON	27	15
STA. 262+55		TO STA. 263+25		
FED. ROAD DIST. NO. 7		ILLINOIS	FED. AID PROJECT	

CONTRACT NUMBER 98655

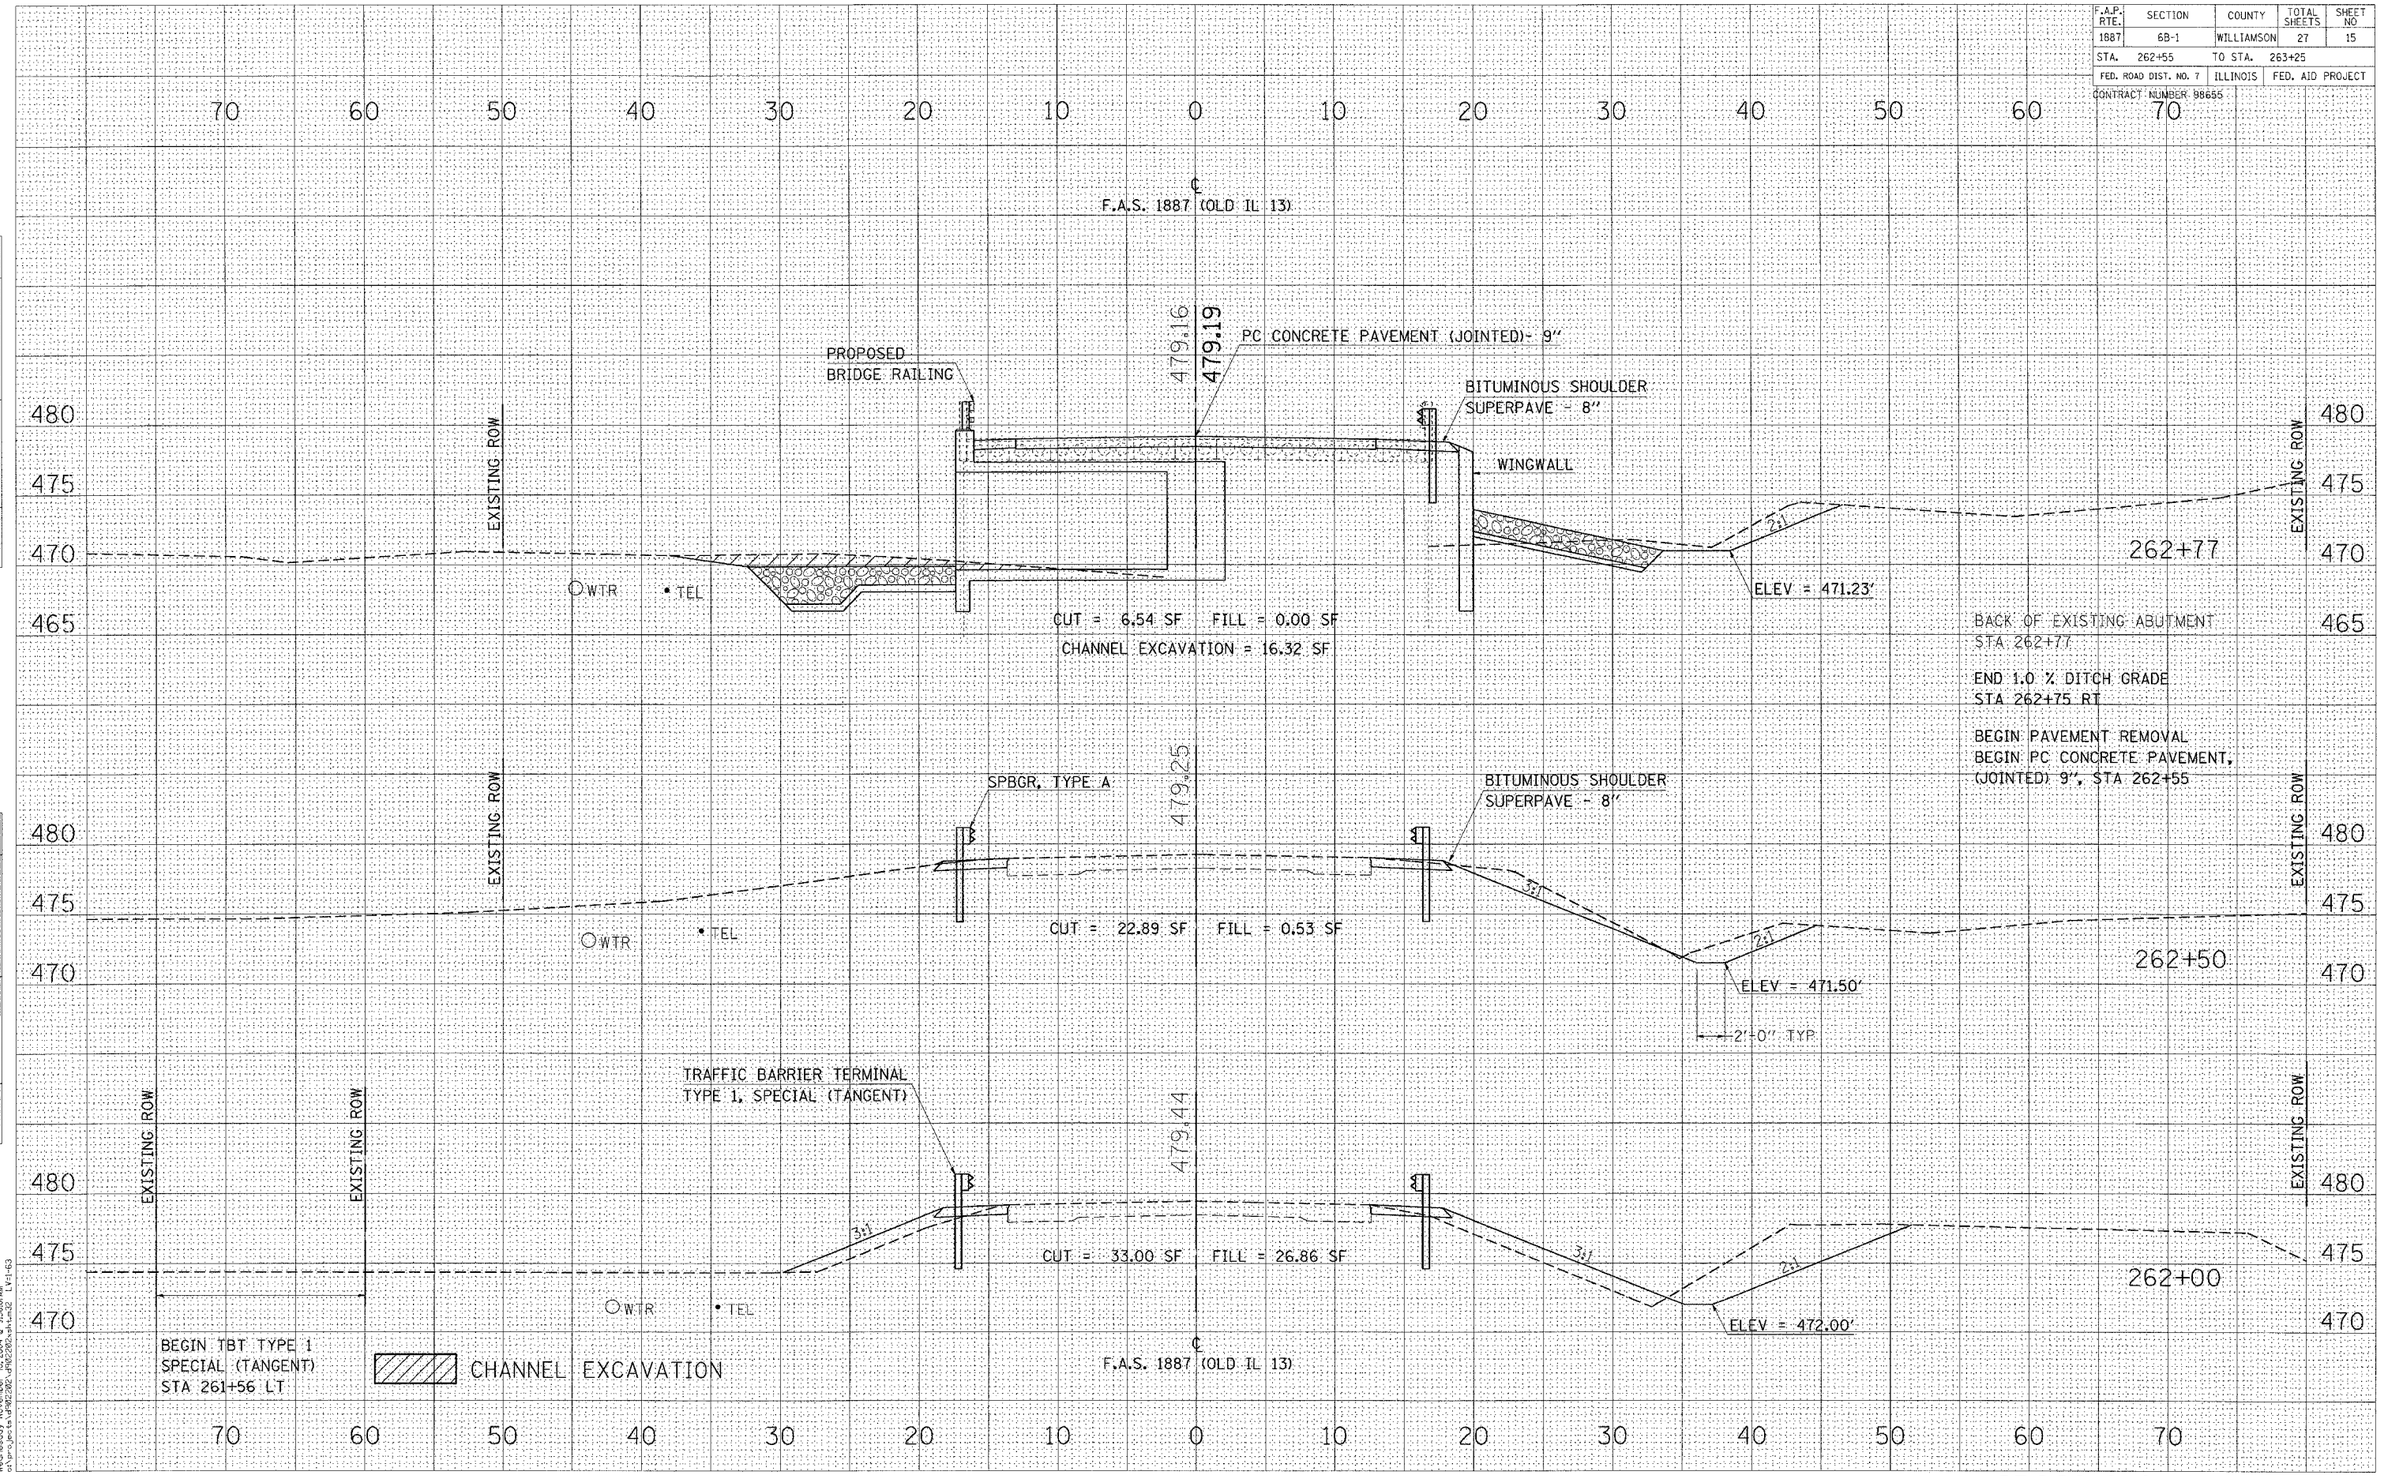

FINAL SURVEY	BY	DATE
SURVEYED		
PLOTTED		
TEMPLATE		
AREAS		
AREAS CHECKED		
NOTE BOOK		
NO.		

ORIGINAL SURVEY	BY	DATE
SURVEYED		
PLOTTED		
TEMPLATE		
AREAS		
AREAS CHECKED		
NOTE BOOK		
NO.		

Wednesday, November 10, 2004 9:56:01 AM
c:\pwworking\dot\d0766201\d0766201.dgn

CROSS-SECTION, OLD IL 13

SN 100-2021