FAS	SECTION	COUNTY	TOTAL SHEETS
1870	03-00136-00-BR	JACKSON	20
STA. 9+25.00		TO STA. 10+51.45	
FED. ROAD DIST. NO.		ILLINOIS	CONTRACT NO. 9920

10 + 51.45	BACK OF EAST ABUTMENT	AHEAD C = 18	F = 93
		BACK C = 0	F = 0
9 + 56.55	BACK OF WEST ABUTMENT	AHEAD C = 0	F = 0
		BACK C = 37	F = 107

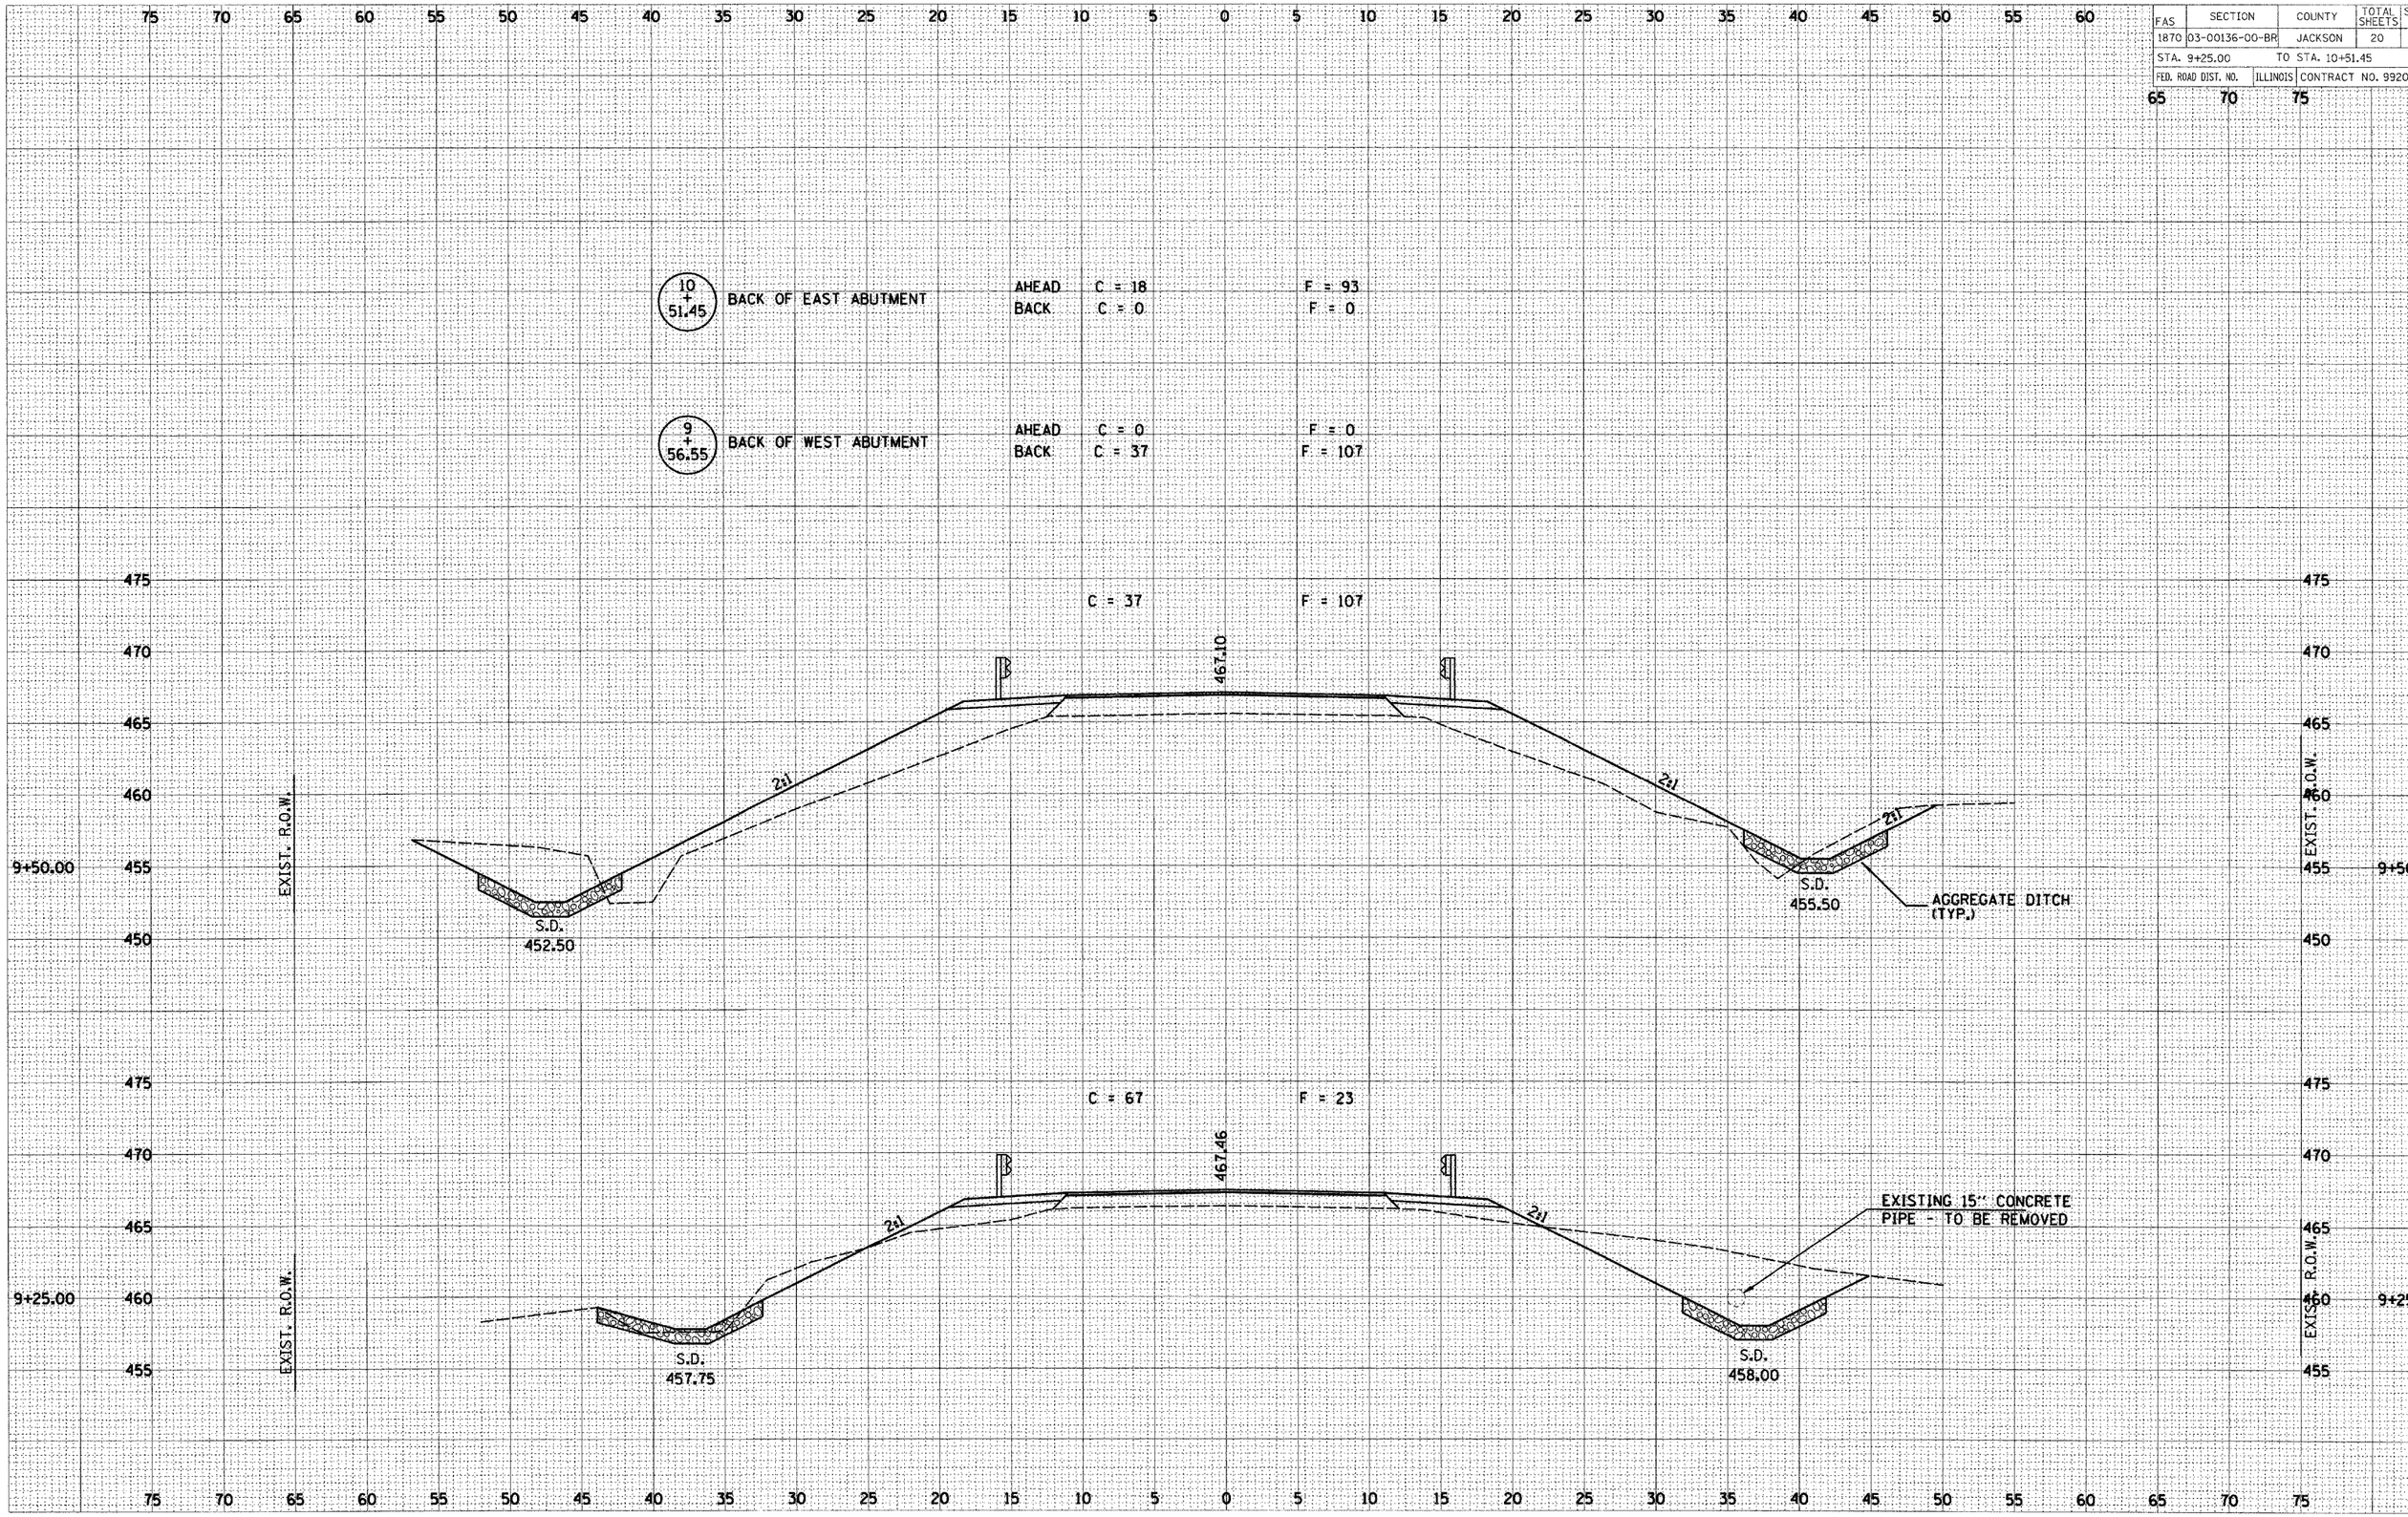

SURVEY	SURVEYED	
	PLOTTED	
NOTE BOOK	TEMPLATE	
	AREAS	
NO.	AREAS CHECKED	

SURVEY	SURVEYED	
	PLOTTED	
NOTE BOOK	TEMPLATE	
	AREAS	
NO.	AREAS CHECKED	