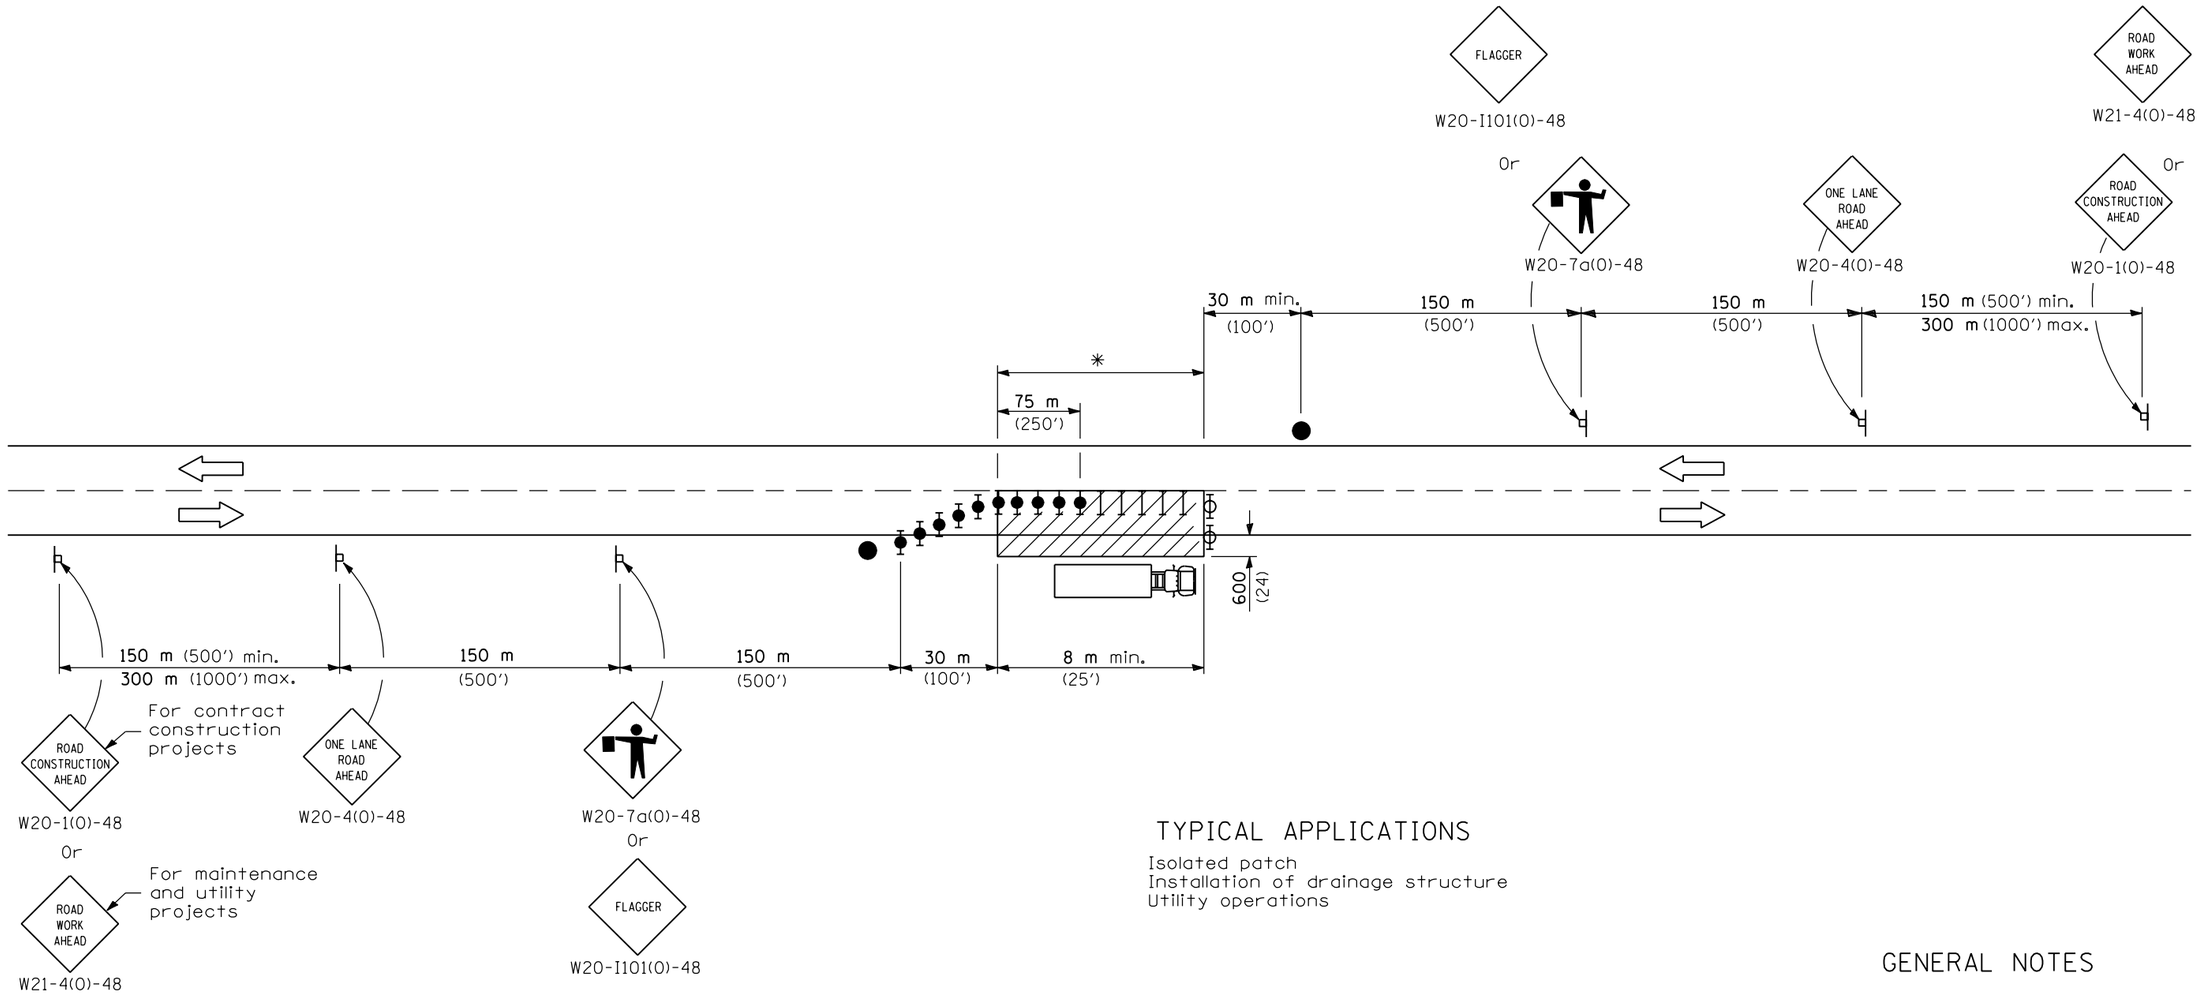

TYPICAL APPLICATIONS

Isolated patch
Installation of drainage structure
Utility operations

SYMBOLS

- Work area
- Sign
- Flagger with traffic control sign
- Barricade or drum
- Barricade or drum with flashing light
- Barricade or drum with steady burning light

GENERAL NOTES

Where at any time, any vehicle, equipment, workers or their activities will encroach in the area between the center line and a line 600 mm (24") from the edge of pavement.

* Barricades at 15 m (50') centers for the first 75 m (250') and at no greater than 30 m (100') centers through the remainder of the work area.

All dimensions are in millimeters (inches) unless otherwise shown.

Illinois Department of Transportation

APPROVED January 1, 1997
ENGINEER OF OPERATIONS

APPROVED January 1, 1997
ENGINEER OF DESIGN AND ENVIRONMENT

ISSUED 1-1-97

DATE	REVISIONS
1-1-97	Renum. Standard 2304-10.
	Deleted orange flags.
	Revised 2nd GN.
5-1-95	Rev. FLAGGER sign and
	symbol & barr. w/steady
	light to be filled in.

LANE CLOSURE, 2L, 2W, NIGHT ONLY ON-RD TO 600 mm (24") OFF-RD FOR SPEEDS ≥ 45 MPH

STANDARD 701206