F.A.P. RTE.	SECTION	COUNTY	TOTAL SHEETS	SHEET NO
331	*	**	93	58
STA.		TO STA.		
FED. ROAD DIST. NO.		ILLINOIS	FED. AID PROJECT	

* (1-4)RS,(1-3)RS-1
** JACKSON/WILLIAMSON

98783

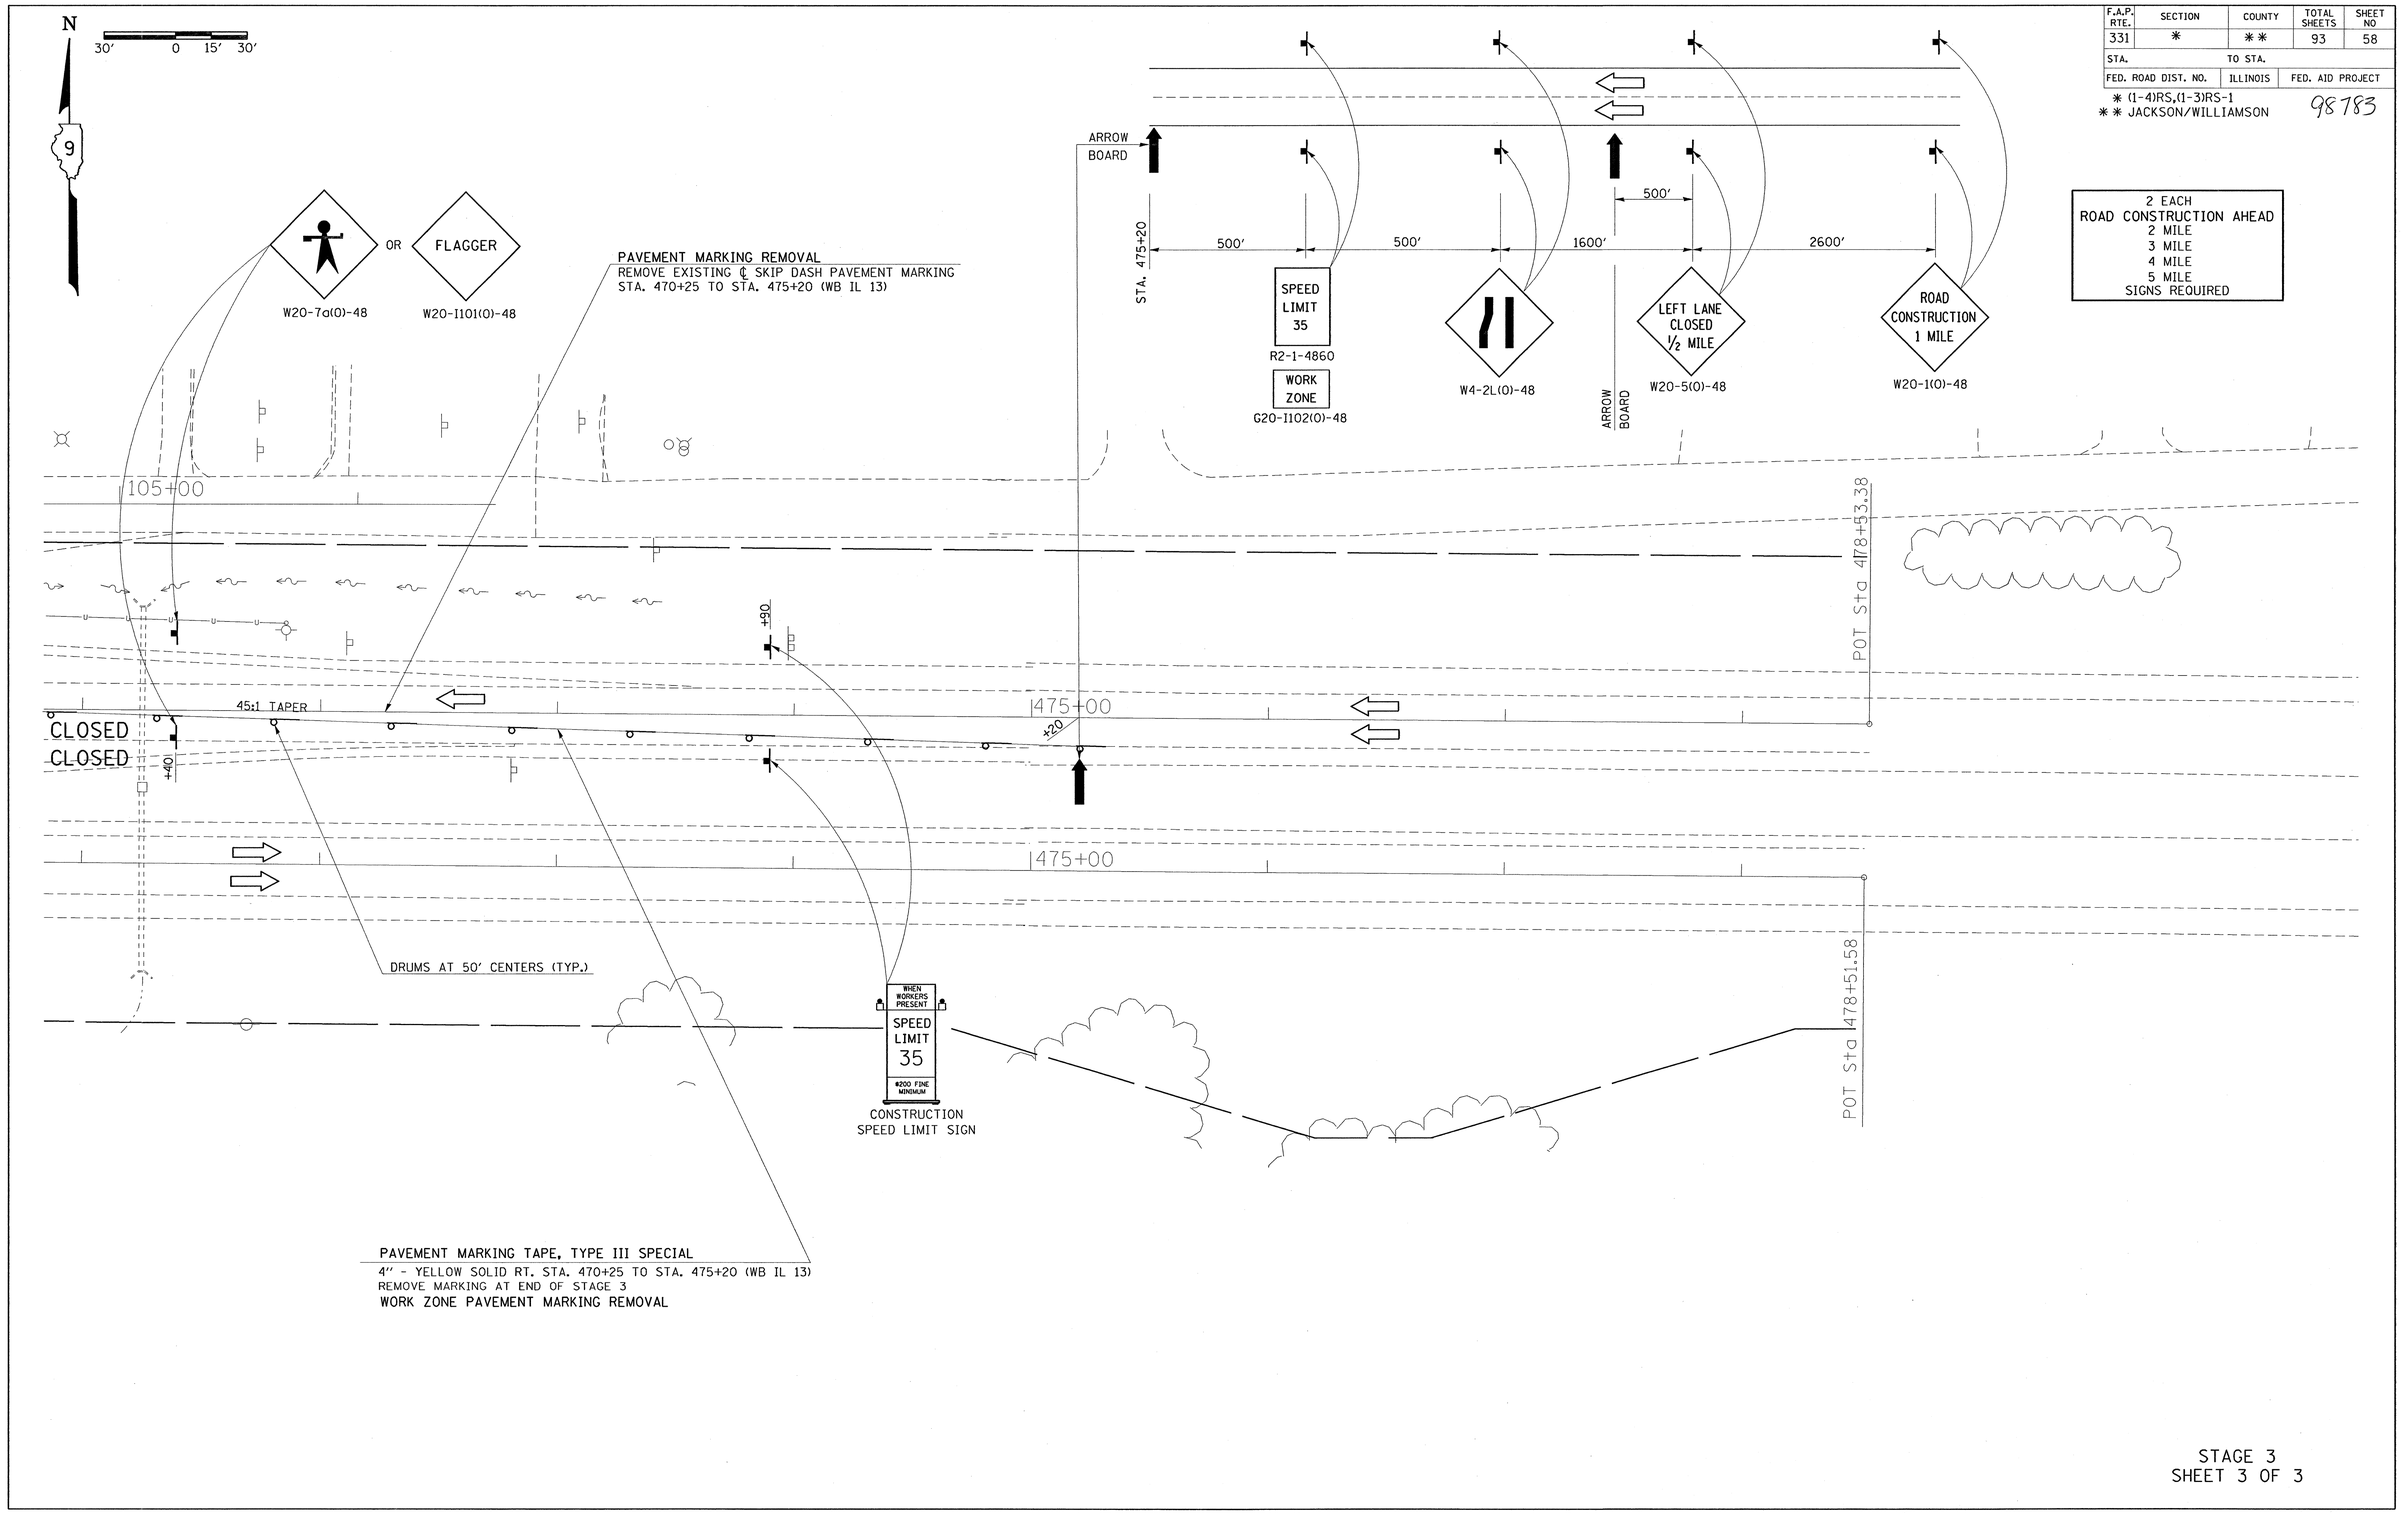

STAGE 3
SHEET 3 OF 3

Thu Jan 8 09:08:45 2004
c:\projects\d900203\d900203p5.dgn LV=1-10,12,14-28,30-45,47-53,55,56,58-63

STAGING PLAN IL 13 AND DIVISION STREET – STAGE 3