F.A.P. RTE.	SECTION	COUNTY	TOTAL SHEETS	SHEET NO
331	*	**	93	71
STA.		TO STA.		
FED. ROAD DIST. NO.		ILLINOIS	FED. AID PROJECT	

* (1-4)RS,(1-3)RS-1
** JACKSON/WILLIAMSON

98783

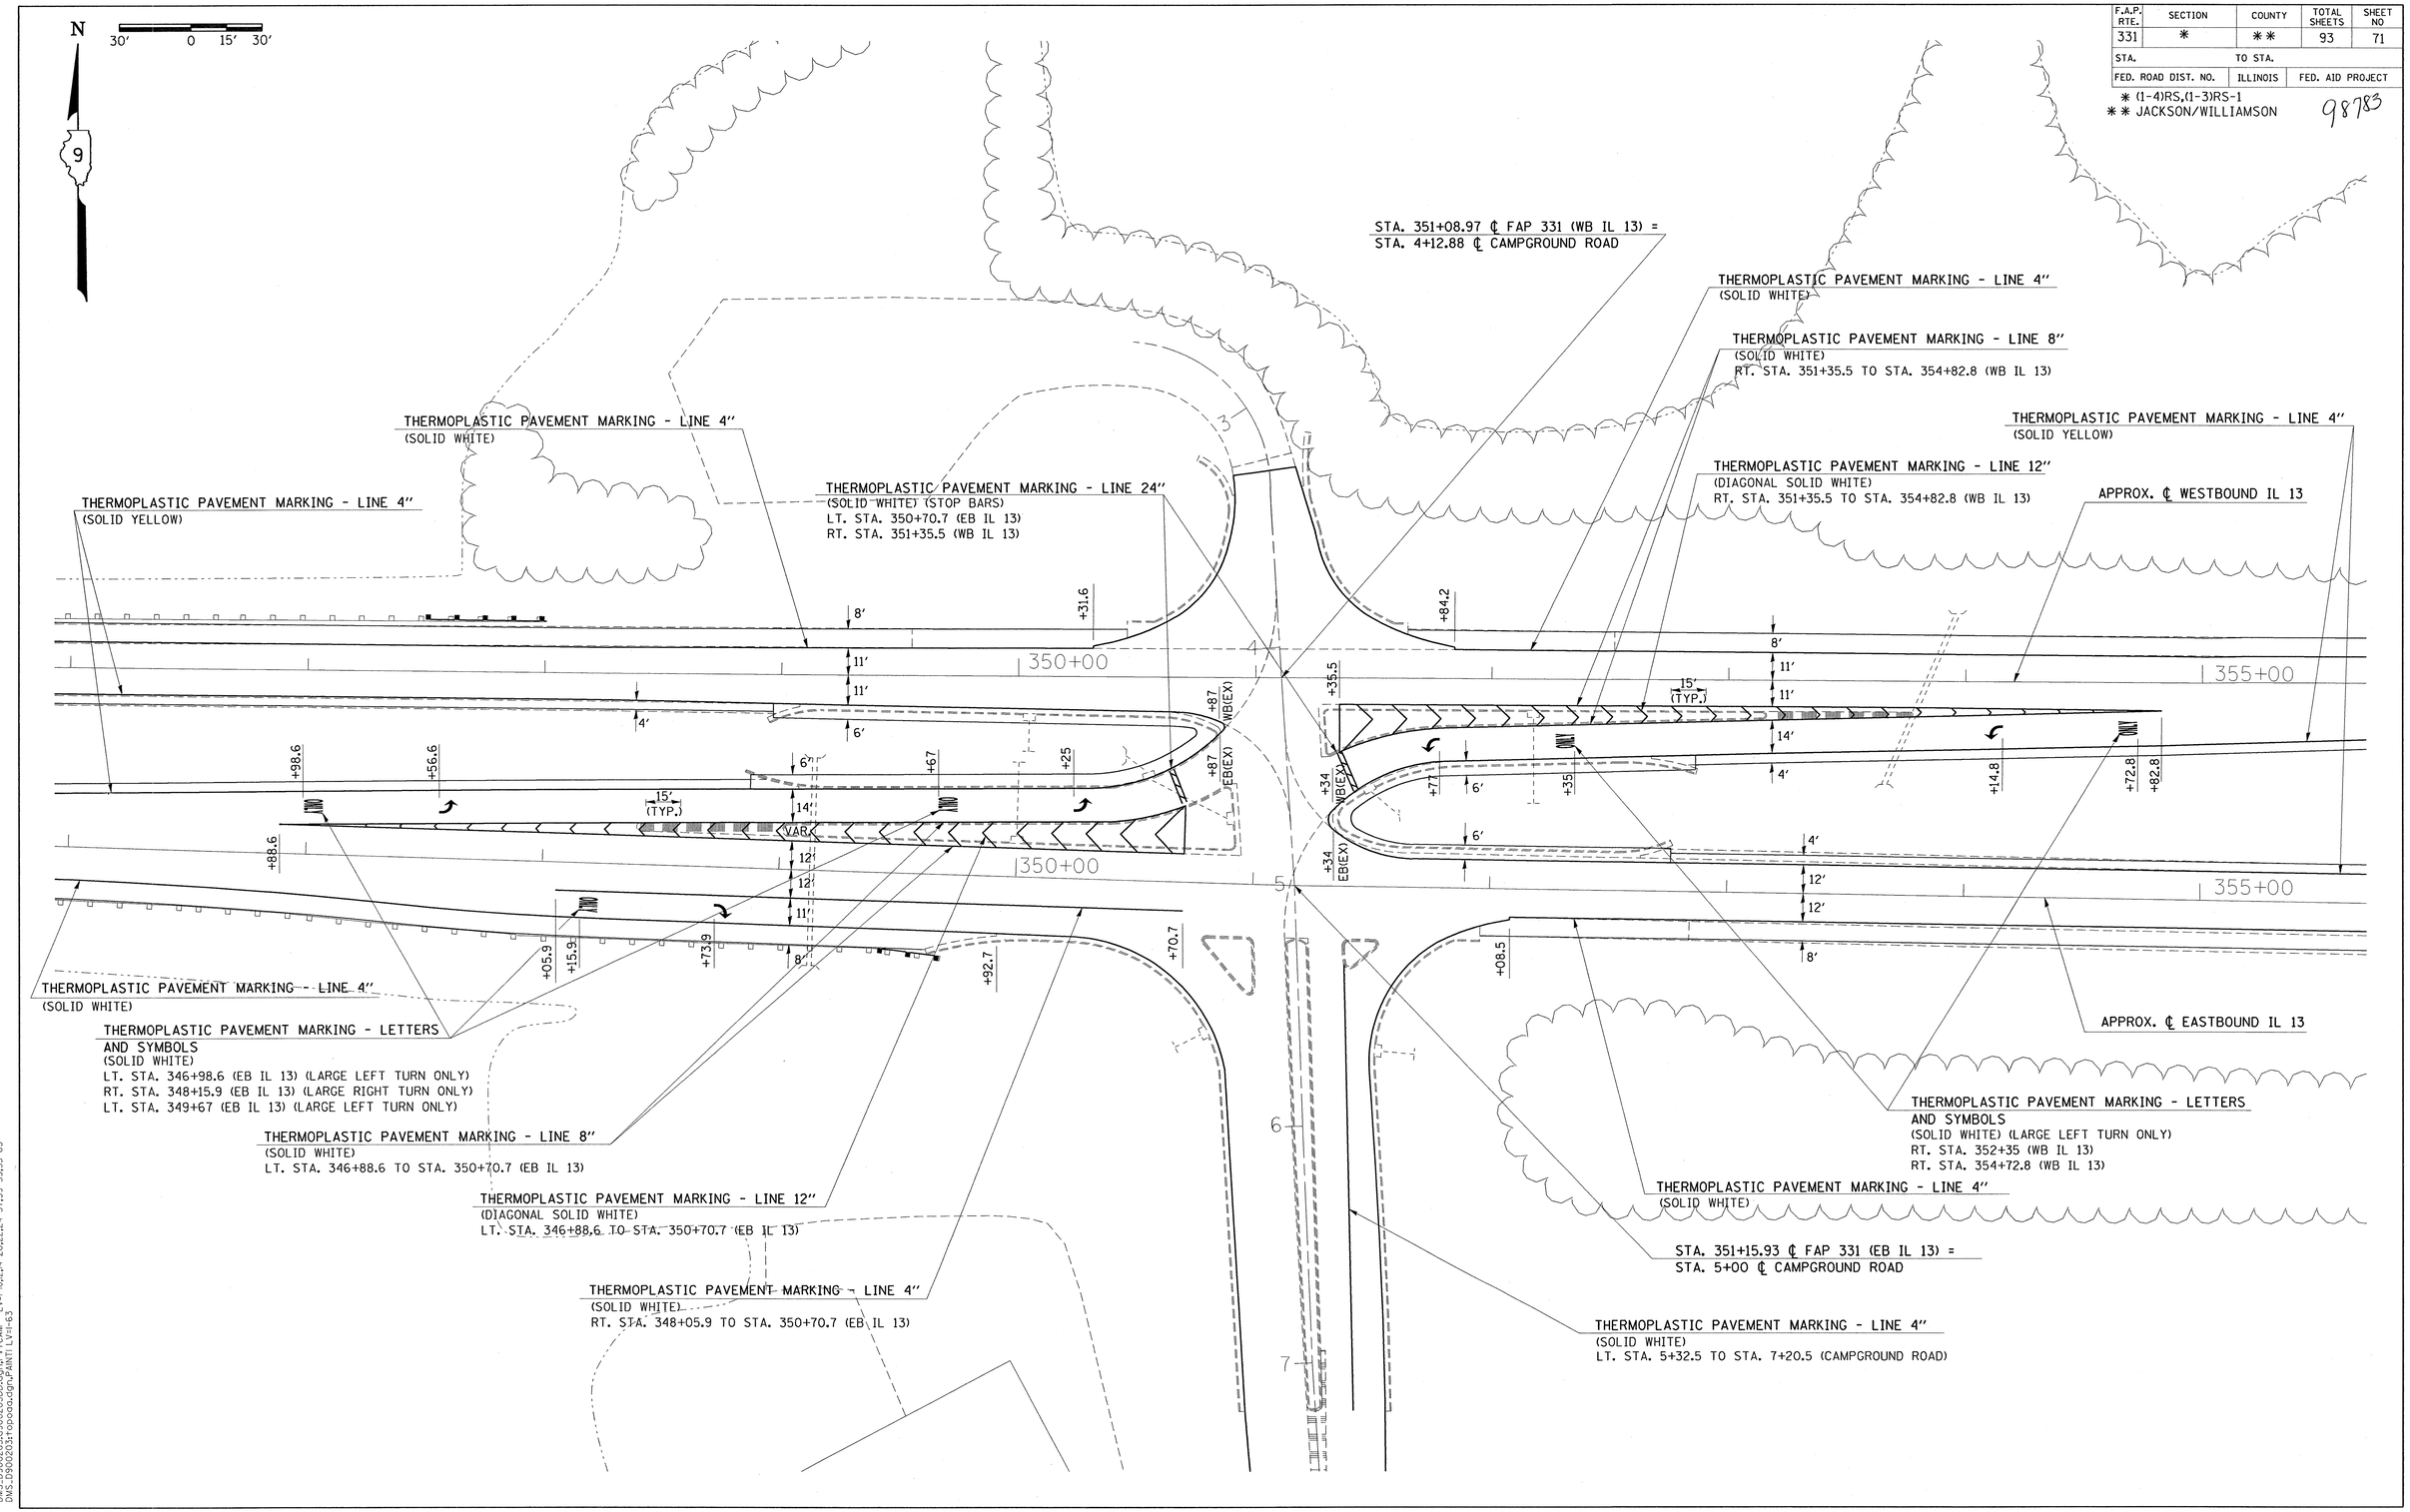

Thu Jan 8 08:32:23 2004
c:\projects\d9002203\d9002203p6.dgn LV:2-63
DMS.D9002203:d9002203b.dgn,PVTCAM LV:1-10,12,14-20,22,24-37,39-53,55-63
DMS.D9002203:topo00.dgn,PAINT LV:1-63

PAVEMENT MARKINGS – CAMPGROUND ROAD