F.A.P. RTE.	SECTION	COUNTY	TOTAL SHEETS	SHEET NO
331	*	**	93	73
STA.		TO STA.		
FED. ROAD DIST. NO.		ILLINOIS	FED. AID PROJECT	

* (1-4)RS,(1-3)RS-1
** JACKSON/WILLIAMSON

98783

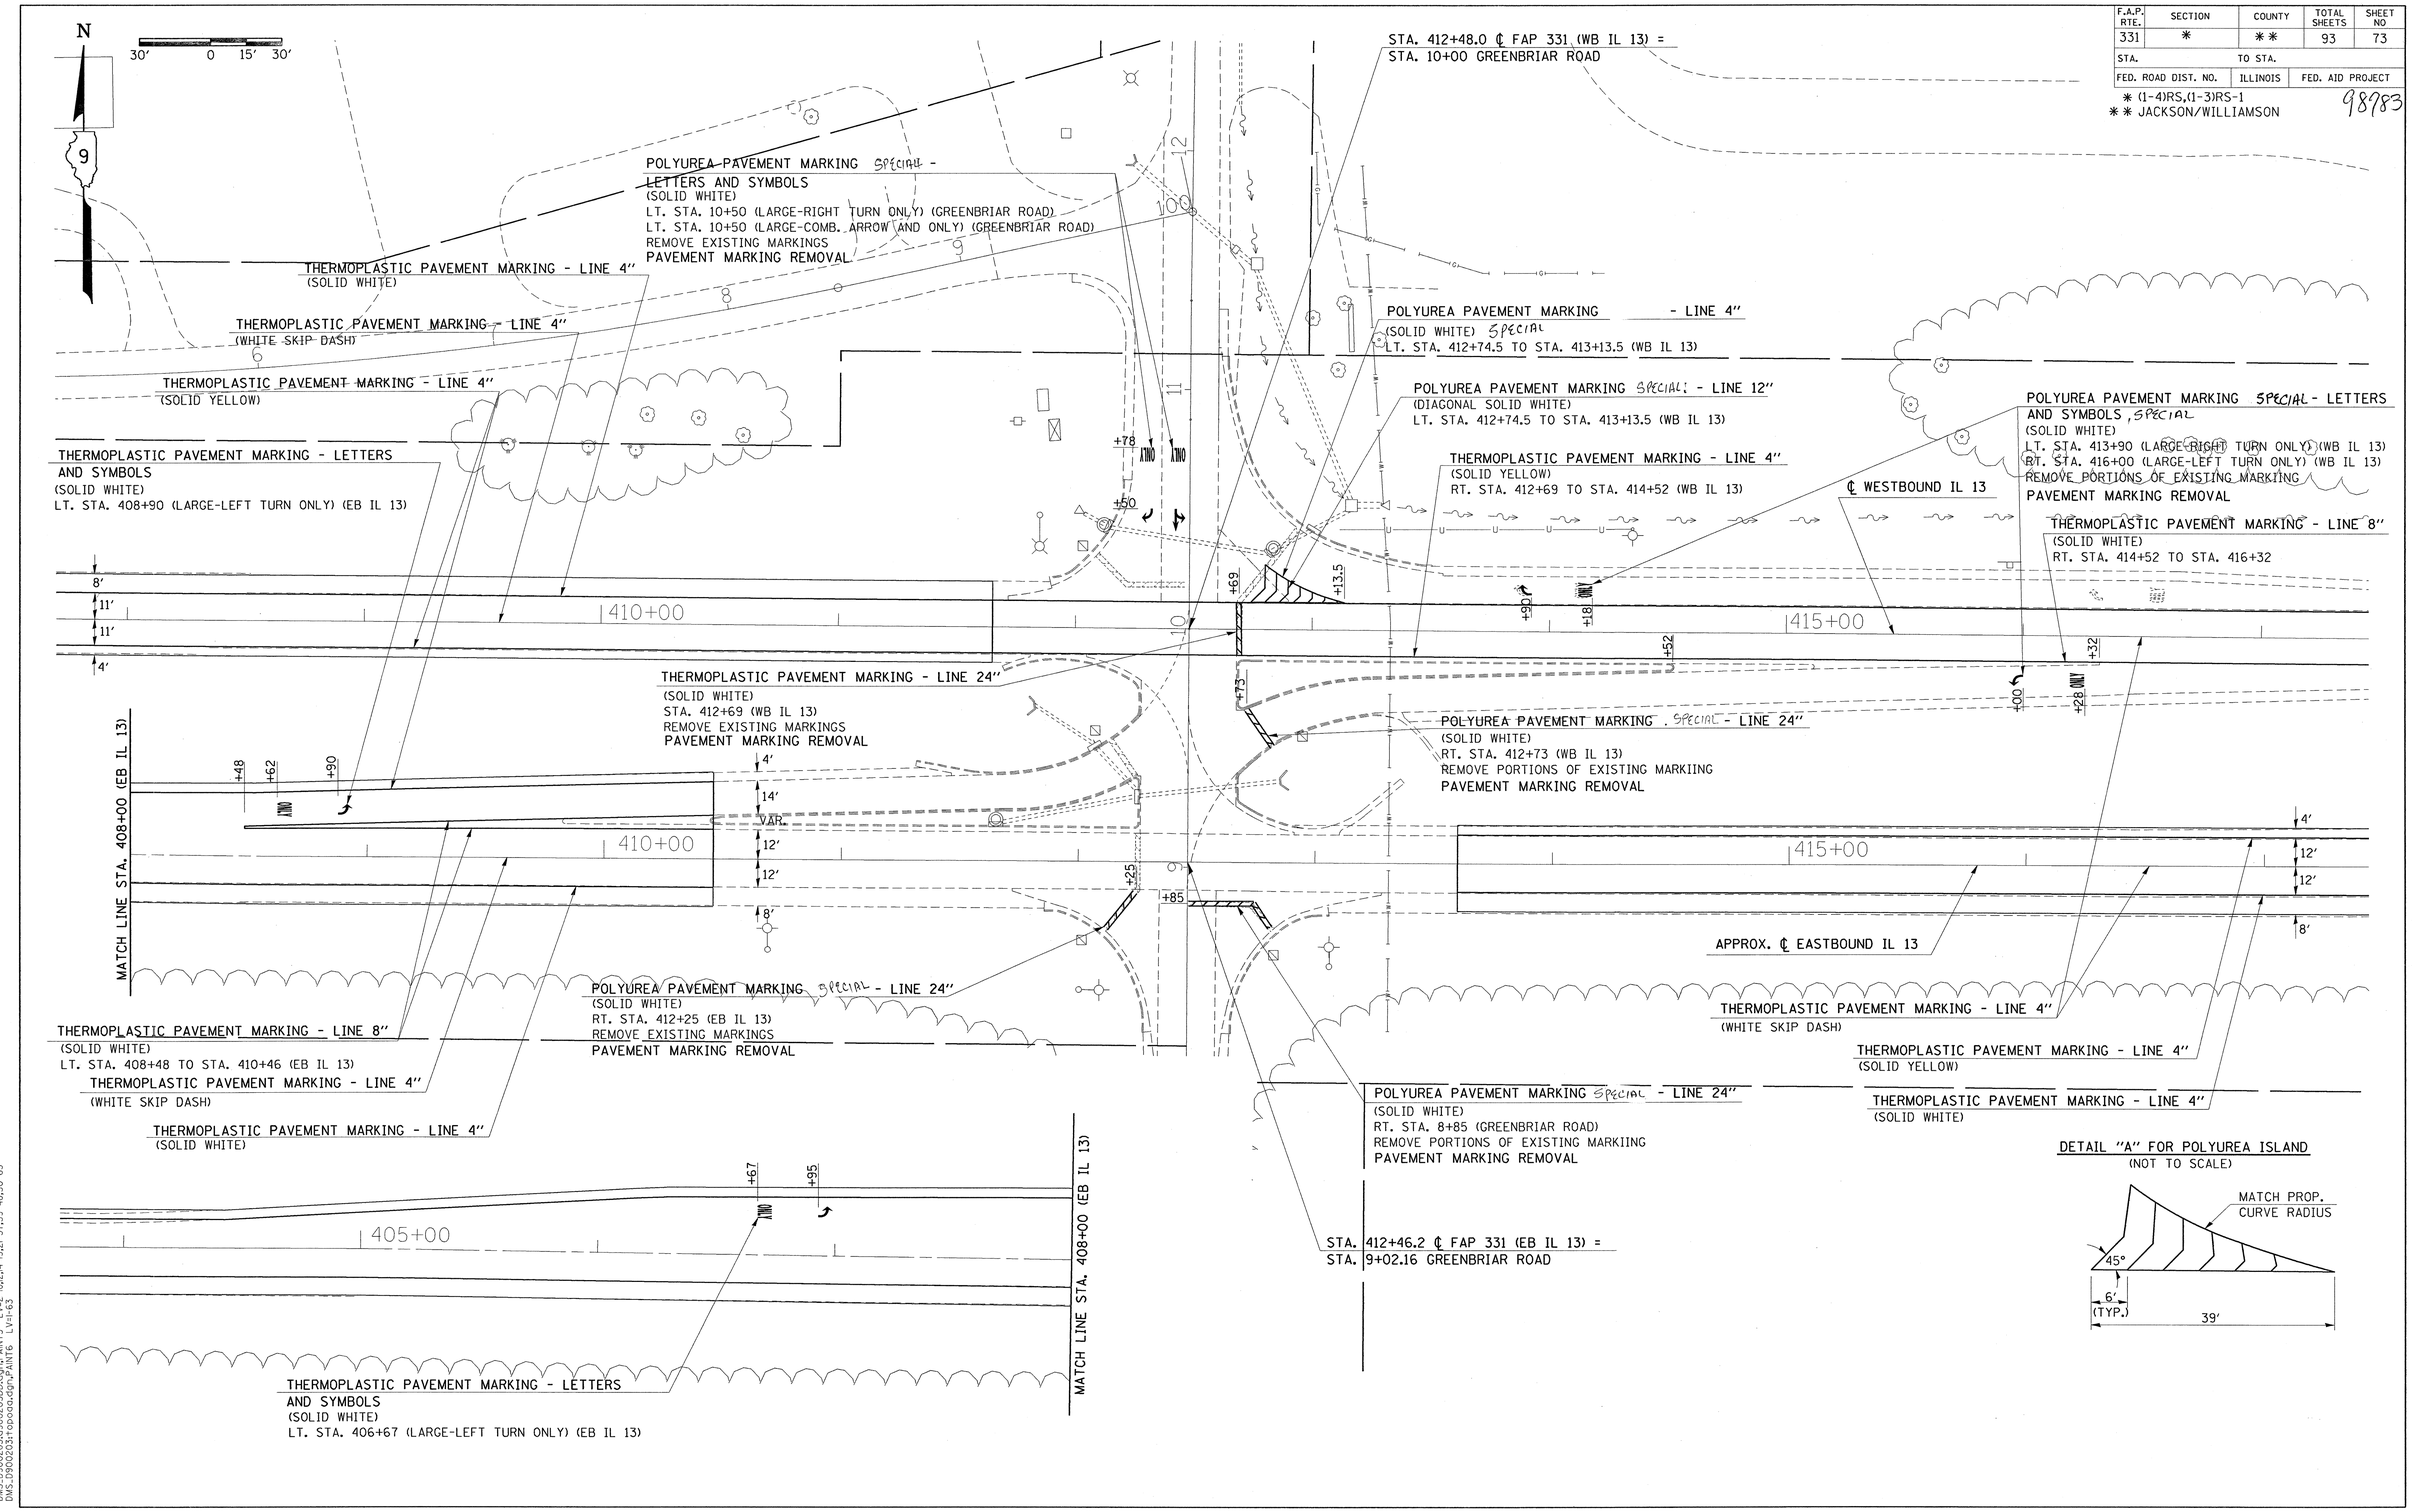

Thu Dec 18 09:26:38 2003
c:\projects\d900203\d900203p6.dgn LV=2-63
DWS:D900203d900203bb.dgn,PAINT5 LV=2-10,2,14-19,21-37,39-48,50-63
DWS:D900203d900203aa.dgn,PAINT6 LV=1-63

PAVEMENT MARKINGS – GREENBRIAR ROAD