| F.A.P. RTE. | SECTION | COUNTY | TOTAL SHEETS | SHEET NO |
|---|---|---|---|---|
| 331 | * | ** | 93 | 77 |
| STA. | | TO STA. | | |
| FED. ROAD DIST. NO. | | ILLINOIS | FED. AID PROJECT | |

* (1-4)RS,(1-3)RS-1
** JACKSON/WILLIAMSON

98783

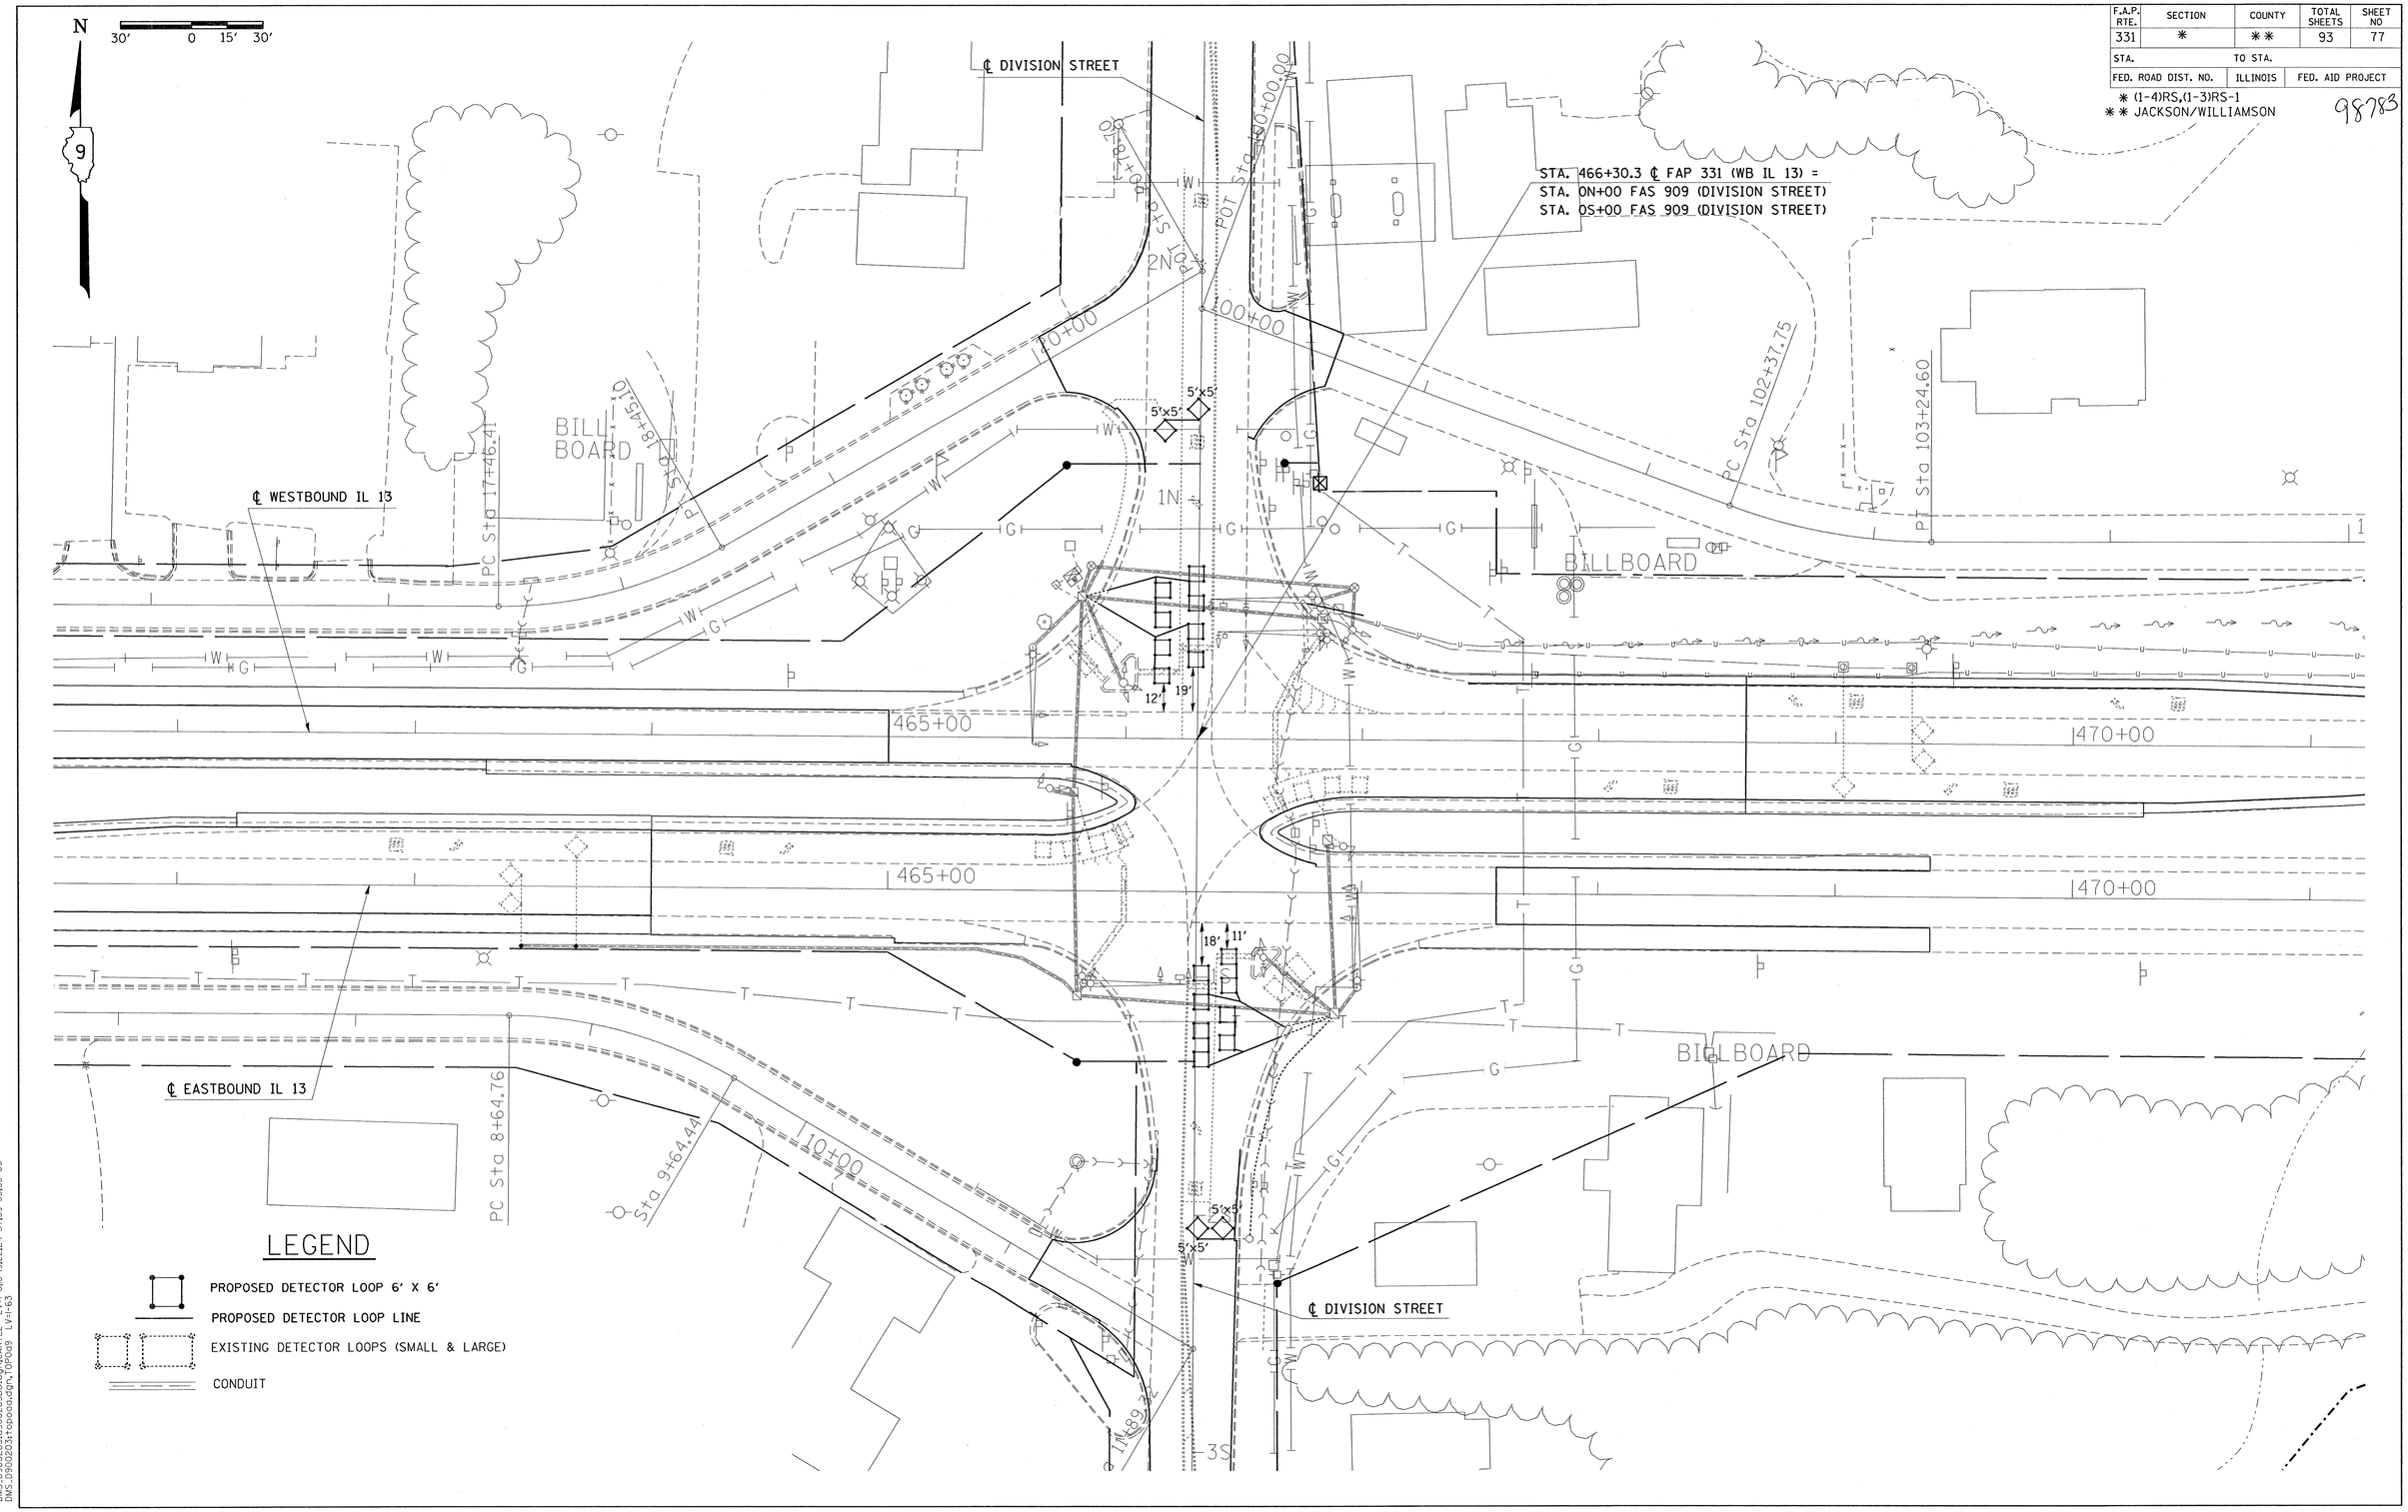


Thu Dec 4 16:46:14 2003
c:\projects\d900203\d900203b3.dgn LV=2-35,37-63
DMS_D900203d900203bb.dgn,CARTE2 LV=1-8,10-19,22,24-37,39-53,55-63
DMS_D900203topoaa.dgn,TOPOa9 LV=1-63

**TRAFFIC SIGNAL AND LIGHTING PLAN – DIVISION STREET**