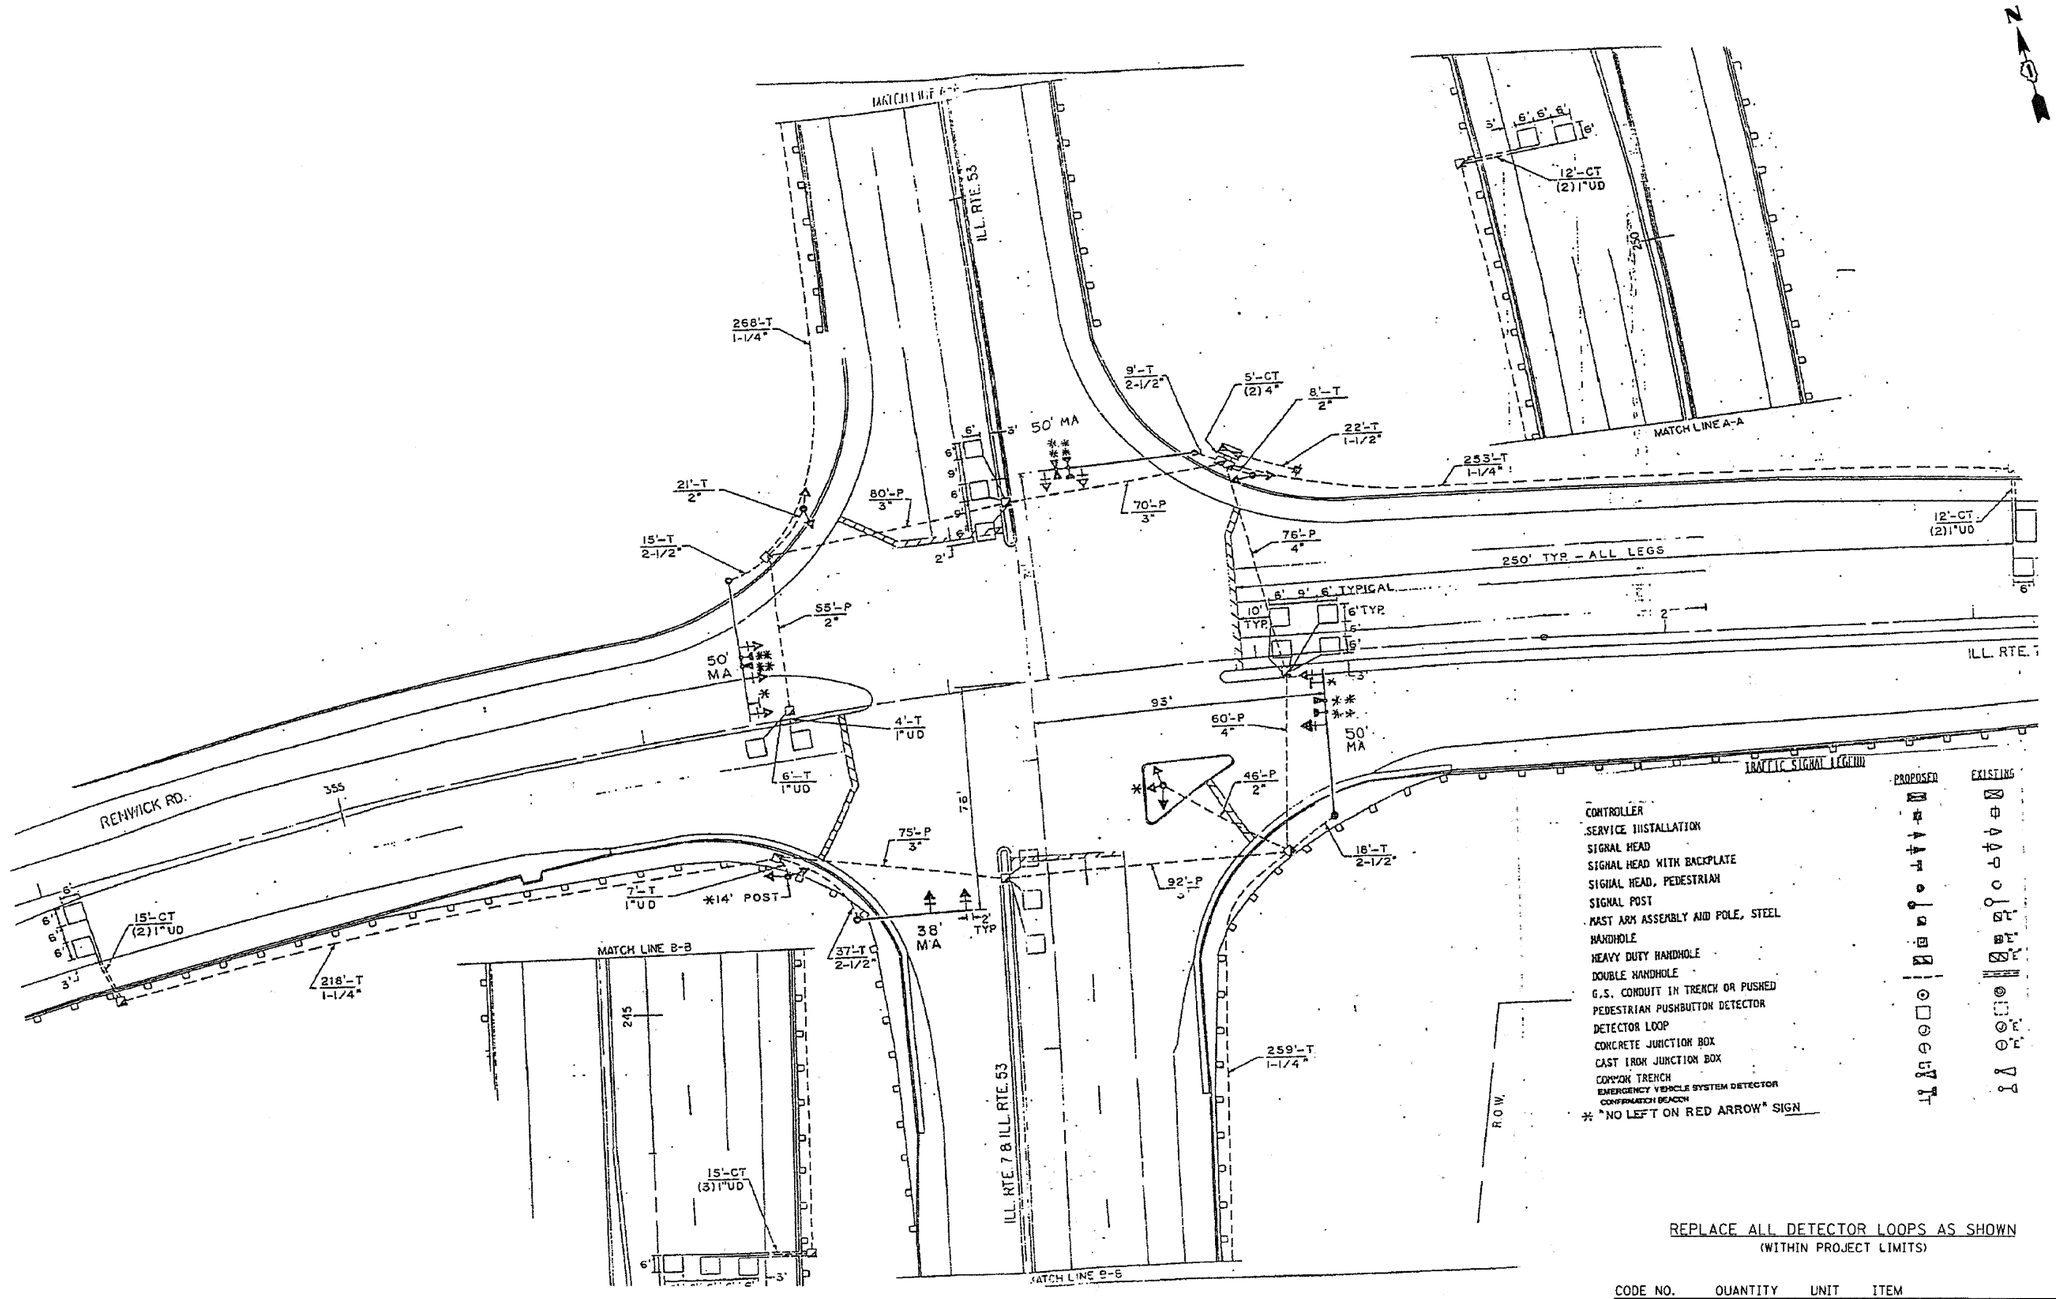

REPLACE ALL DETECTOR LOOPS AS SHOWN
(WITHIN PROJECT LIMITS)

CODE NO.	QUANTITY	UNIT	ITEM
86600600	226	FOOT	DETECTOR LOOP REPLACEMENT

FILE NAME = r:\proj\3358\3358.28\design\Signals\3358.28-Loops01.dgn

Ciorba Group, Inc.
CONSULTING ENGINEERS
5507 North Cumberland Avenue, Suite 402
Chicago, Illinois 60656
Tel. 773.775.4009 Fax 773.775.4014

USER NAME = wlancaster	DESIGNED - AL	REVISED -	
	DRAWN - AL	REVISED -	
PLOT SCALE = 2.0000 ' / IN.	CHECKED - SNS	REVISED -	
PLOT DATE = 12/3/2009	DATE - 12/11/09	REVISED -	

STATE OF ILLINOIS
DEPARTMENT OF TRANSPORTATION

IL 7 /159TH STREET
IL 53 (INDEPENDENCE BLVD) TO I-355 (VETRANS MEMORIAL TOLLWAY)
DETECTOR LOOP REPLACEMENT PLAN

SCALE: N.T.S. | SHEET NO. OF SHEETS | STA. TO STA.

F.A.P. RTE.	SECTION	COUNTY	TOTAL SHEETS	SHEET NO.
351	(535 B-6R & 536) RS-4	WILL	35	17
		CONTRACT NO. 60H62		

FED. ROAD DIST. NO. 1 | ILLINOIS | FED. AID PROJECT