| F.A.U. RTE. | SECTION | COUNTY | TOTAL SHEETS | SHEET NO. |
|---|---|---|---|---|
| 0085 | 00-00246-01-FP | MCHENRY | 236 | 61 |
| STA. | | TO STA. | | |
| FED. ROAD DIST. NO. 1 | ILLINOIS | FED. AID PROJECT | | |

CONTRACT NO: 63266




TREE TRUNK PROTECTION
FOR MEDIUM AND LARGE TREES

LEGEND

SEE SCHEDULE OF QUANTITIES FOR EROSION & SEDIMENT CONTROL DETAILS

- TREE TRUNK PROTECTION
- INLET AND PIPE PROTECTION
- TEMPORARY EROSION CONTROL SEEDING
- WETLAND
- INLET FILTER
- DRAINAGE OUTLET
- TEMPORARY DITCH CHECKS, URETHANE FOAM/ GEOTEXTILE
- PERIMETER EROSION BARRIER
- TEMPORARY SEDIMENT BASIN (5'W X 10'L X 2'D)

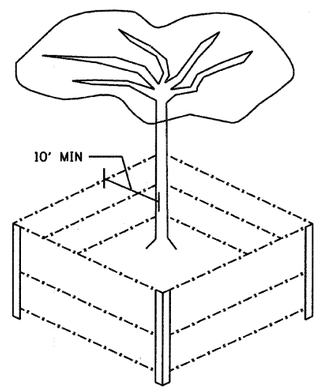


| REVISIONS | |
|---|---|
| NAME | DATE |

MCHENRY COUNTY DIVISION OF TRANSPORTATION
WALKUP ROAD F.A.U. 0085

EROSION & SEDIMENT CONTROL
WALKUP ROAD
STA 55+00 TO STA 70+00

SCALE: 1" = 50'
DRAWN BY: LAK
DATE: 12/01/09
CHECKED BY: TKL

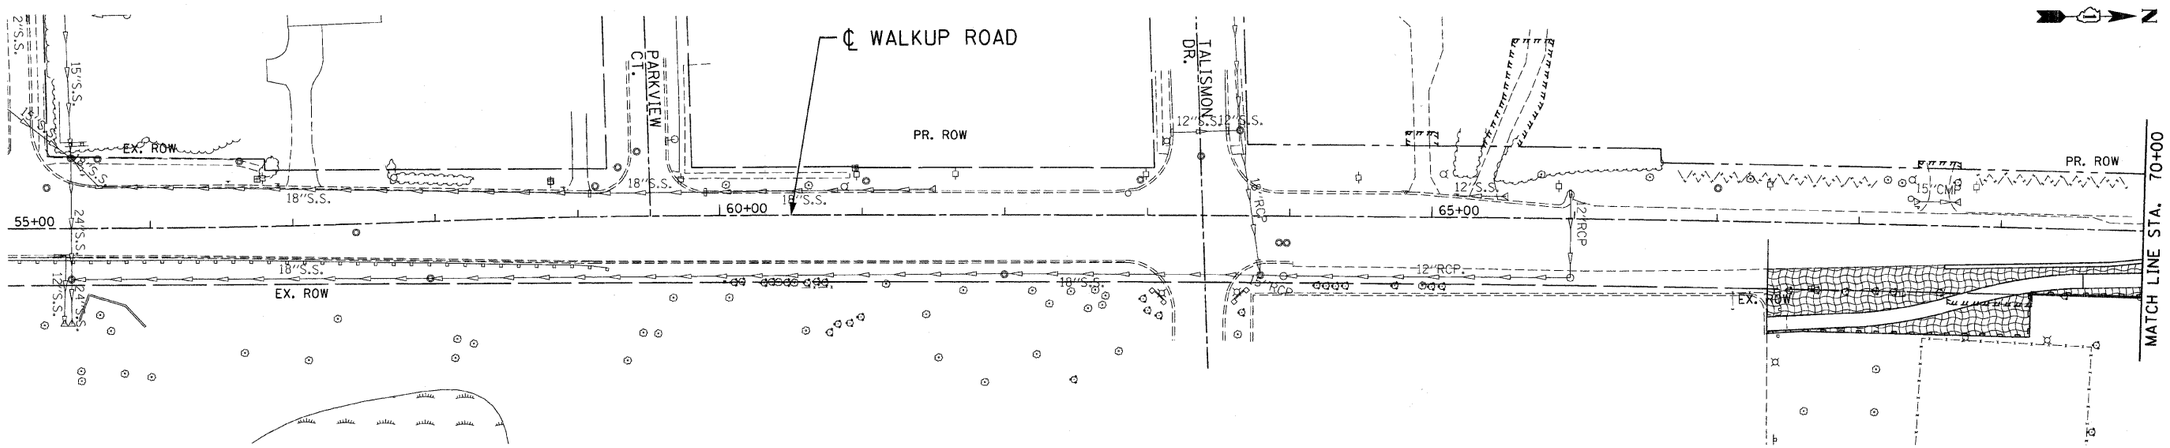TENG

TENG & ASSOCIATES, INC.
ENGINEERS/ARCHITECTS/PLANNERS
205 N. MICHIGAN AVE. CHICAGO, IL 60601
TELEPHONE: 312/616-0000

ATTRDBY VARON, ..\ERCOD6KON.DGN, ..\GPMOD7MA.DGN, ..\ALTOD6KA.DGN, ..\ERCOD9KOO.DGN, ..\ROWOO6RA.DGN, ..\ROWOO6RS.DGN, ..\TPOCO6RL.DGN, ..\ERCOD7KL.DGN, ..\DRAOO6KOL.DGN
#-30-2009 9:06:46 PM CDT
1 2 