F.A.I. RTE.	SECTION	COUNTY	TOTAL SHEETS	SHEET NO.
0085	00-00246-01-FP	MCHENRY	236	166
STA. 9+80.00 TO STA. 12+00.00				
FED. ROAD DIST. NO. 1	ILLINOIS	FED. AID PROJECT		

CONTRACT NO: 63266

NEEDS UPDATED

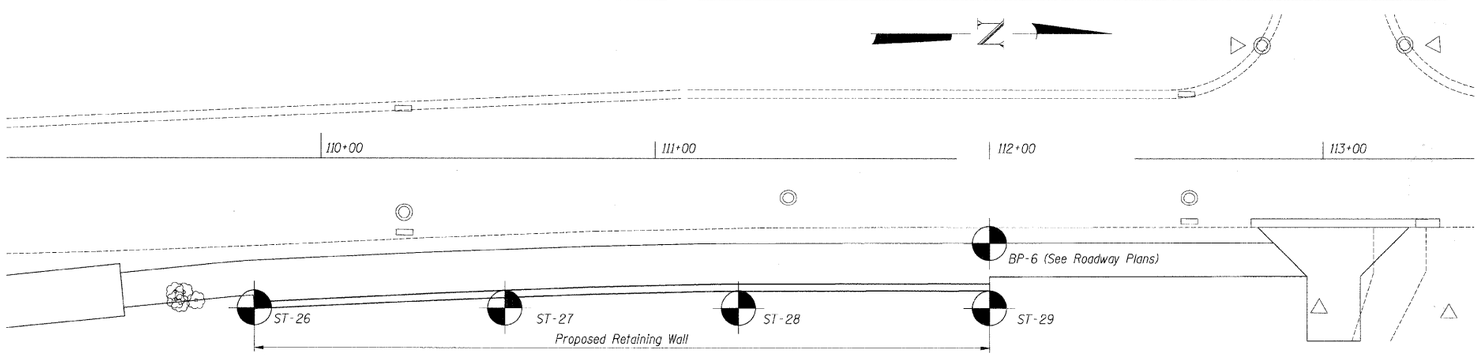

SOIL BORING PLAN

SHT. SD-6

REVISIONS	
NAME	DATE

MCHENRY COUNTY DIVISION OF TRANSPORTATION
WALKUP ROAD F.A.U. 0085
SECTION 00-00246-01-FP
STATION 9+80.00 TO 12+00.00
RETAINING WALL

SOIL BORING LOGS II

SCALE:
DRAWN BY: TCG
DATE: 08/17/09
CHECKED BY:

TENG

TENG & ASSOCIATES, INC.
ENGINEERS/ARCHITECTS/PLANNERS
205 N. MICHIGAN AVE. CHICAGO, IL 60601
TELEPHONE: 312/616-0000

STANKIRJ

..\TTB0020F.DGN, ..\GPE00_5-.DGN, ..\ALT00Y$L.DGN, ..\RDW00$R5.DGN, ..\TP000$R1.DGN
8-14-2009, 15:03:59 T:\DOCUMENT\1930003\STRUCT\DGN\BOL00_66.DGN