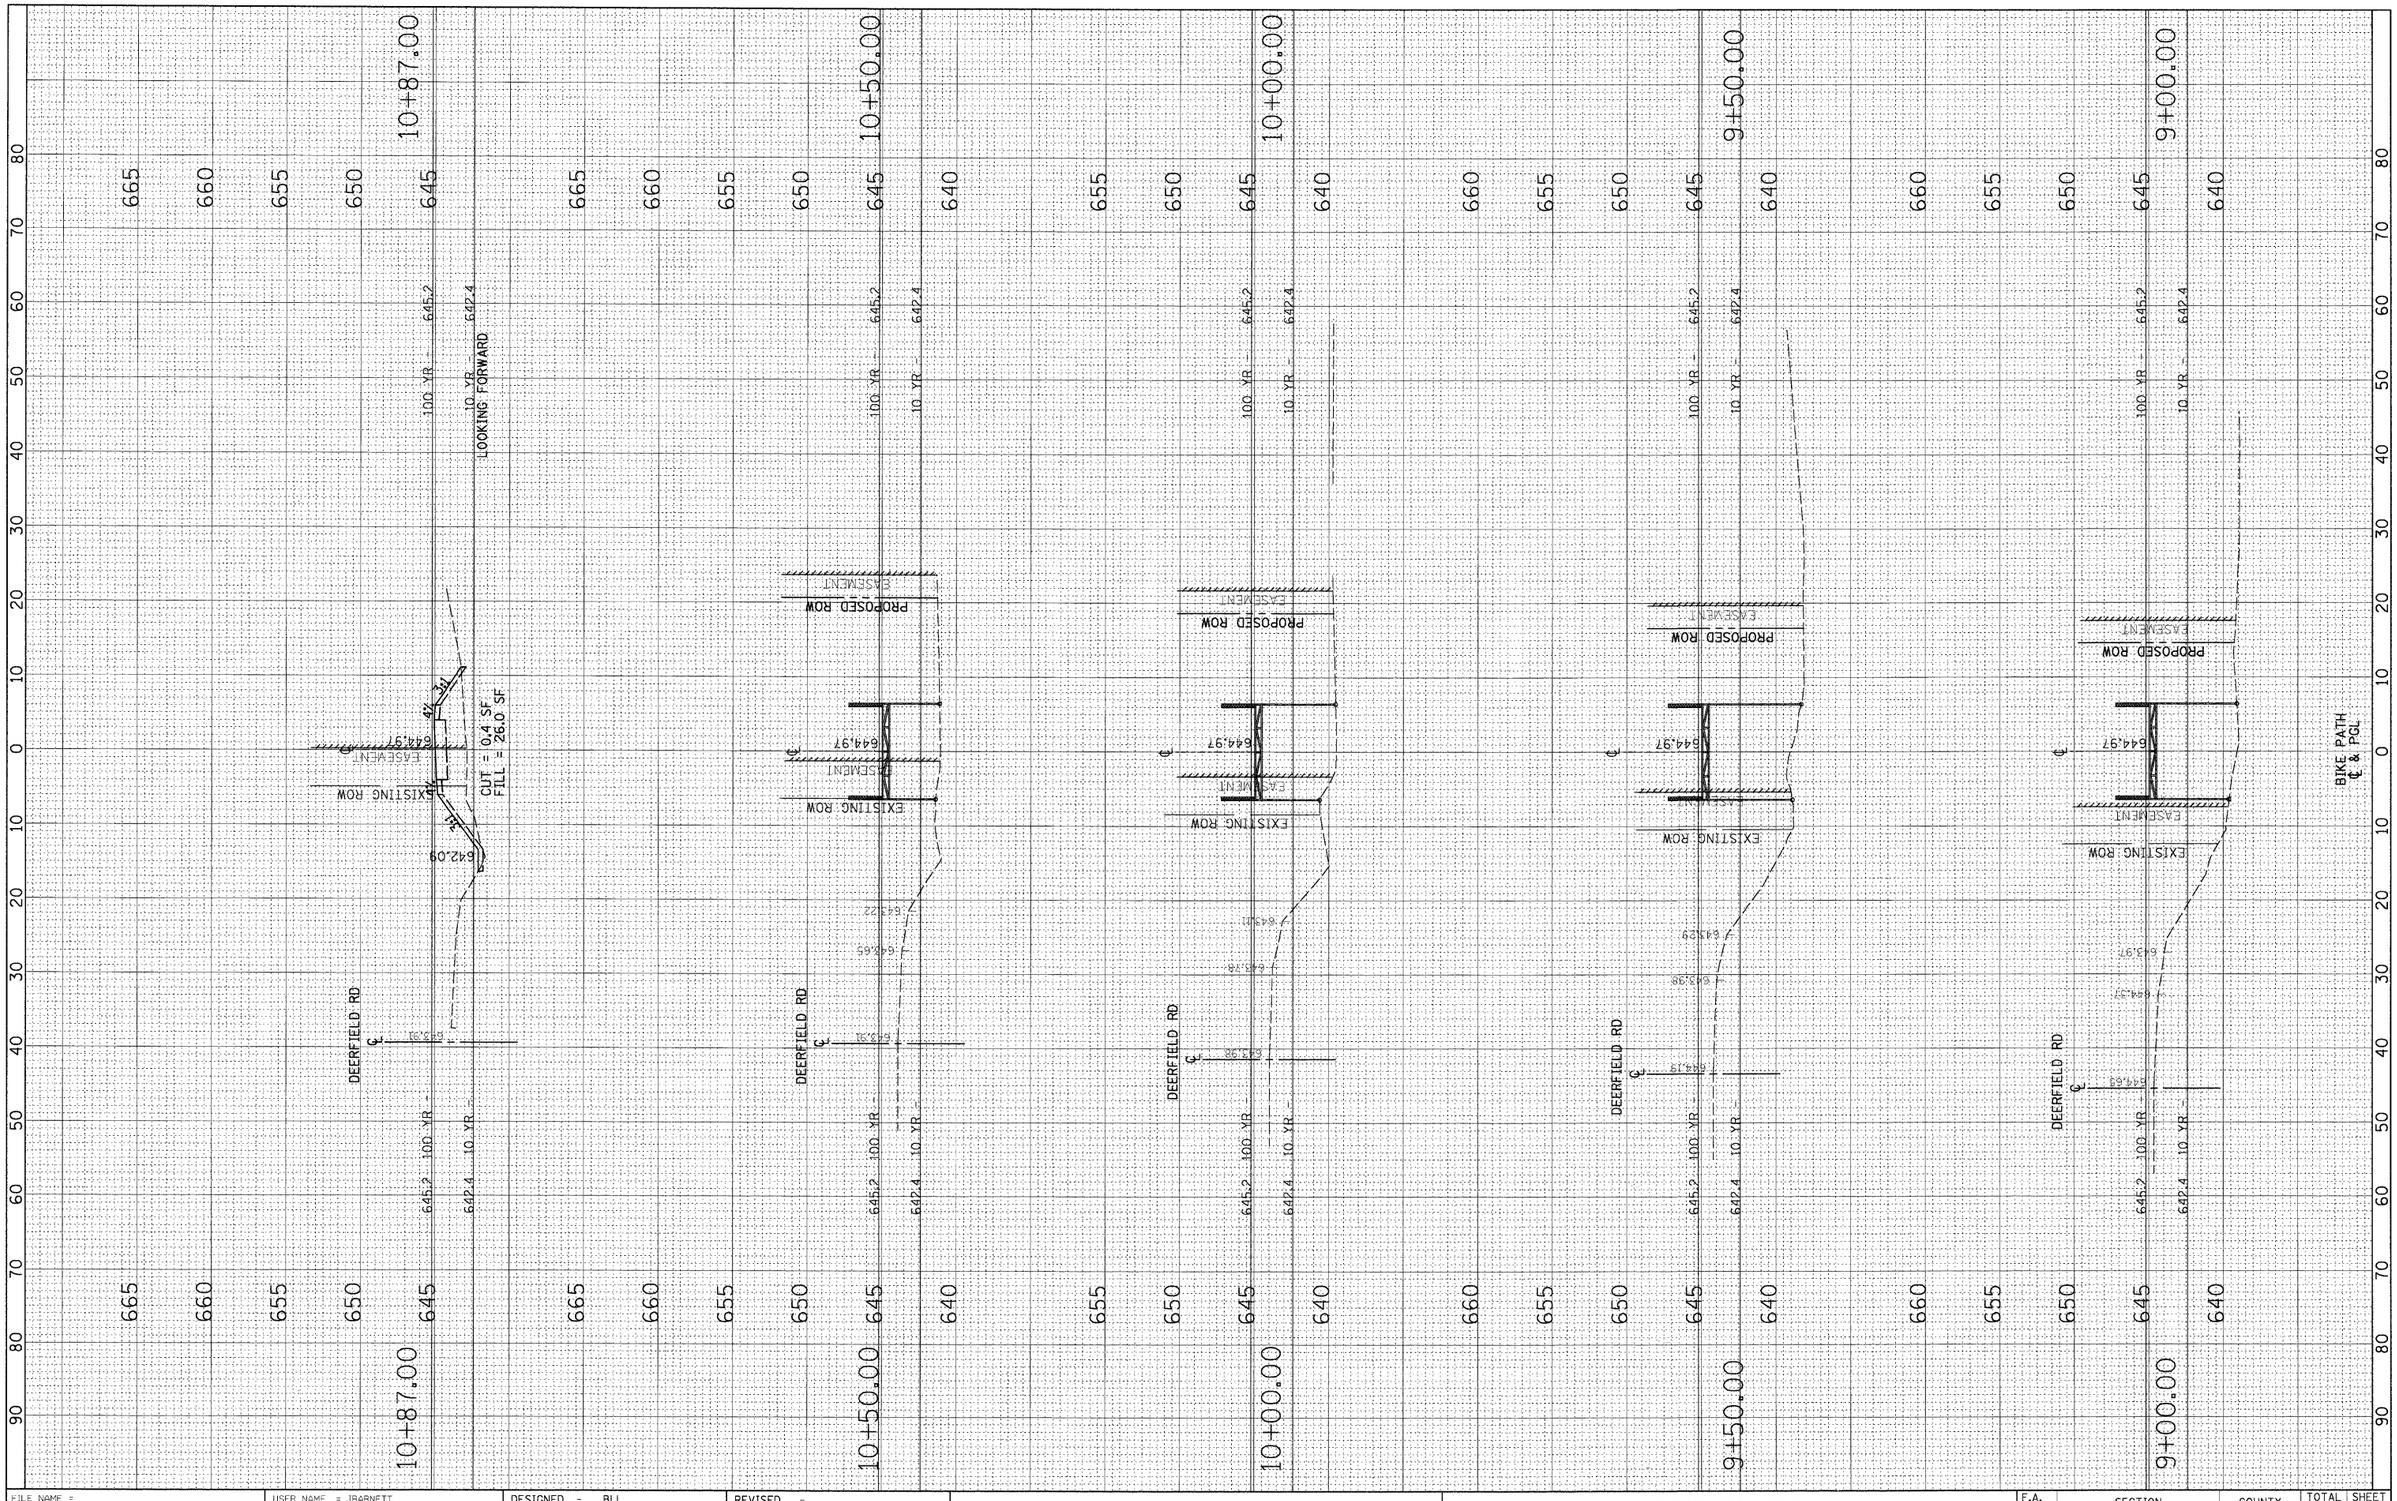

FINAL SURVEY	BY	DATE
SURVEYED		
PLOTTED		
NOTE BOOK TEMPLATE		
AREAS		
AREAS CHECKED		
NO.		

ORIGINAL SURVEY	BY	DATE
SURVEYED		
PLOTTED		
NOTE BOOK TEMPLATE		
AREAS		
AREAS CHECKED		
NO.		

FILE NAME = N:\LCDOT\06377A\Civil\XS_06377A.SHT	USER NAME = JBARNETT	DESIGNED - BLL	REVISED -
		DRAWN - PMM	REVISED -
	PLOT SCALE = 10'	CHECKED - JGS	REVISED -
	PLOT DATE = 12/1/2009	DATE - 12/01/09	REVISED -

STATE OF ILLINOIS
DEPARTMENT OF TRANSPORTATION

DEERFIELD ROAD BIKEPATH
CROSS SECTIONS

SCALE: 10H : 5V | SHEET NO. 5 OF 8 SHEETS | STA. 9+00.00 TO STA. 10+87.00

F.A. RTE.	SECTION	COUNTY	TOTAL SHEETS	SHEET NO.
1257	04-00038-03-BT	LAKE	~~44~~ 40	~~41~~ 31
		CONTRACT NO. 63408		

FED. ROAD DIST. NO. 1 | ILLINOIS | FED. AID PROJECT