Traffic Control Plan
Stage II

Refer to Standard 701606-06 for additional details, signing & devices.

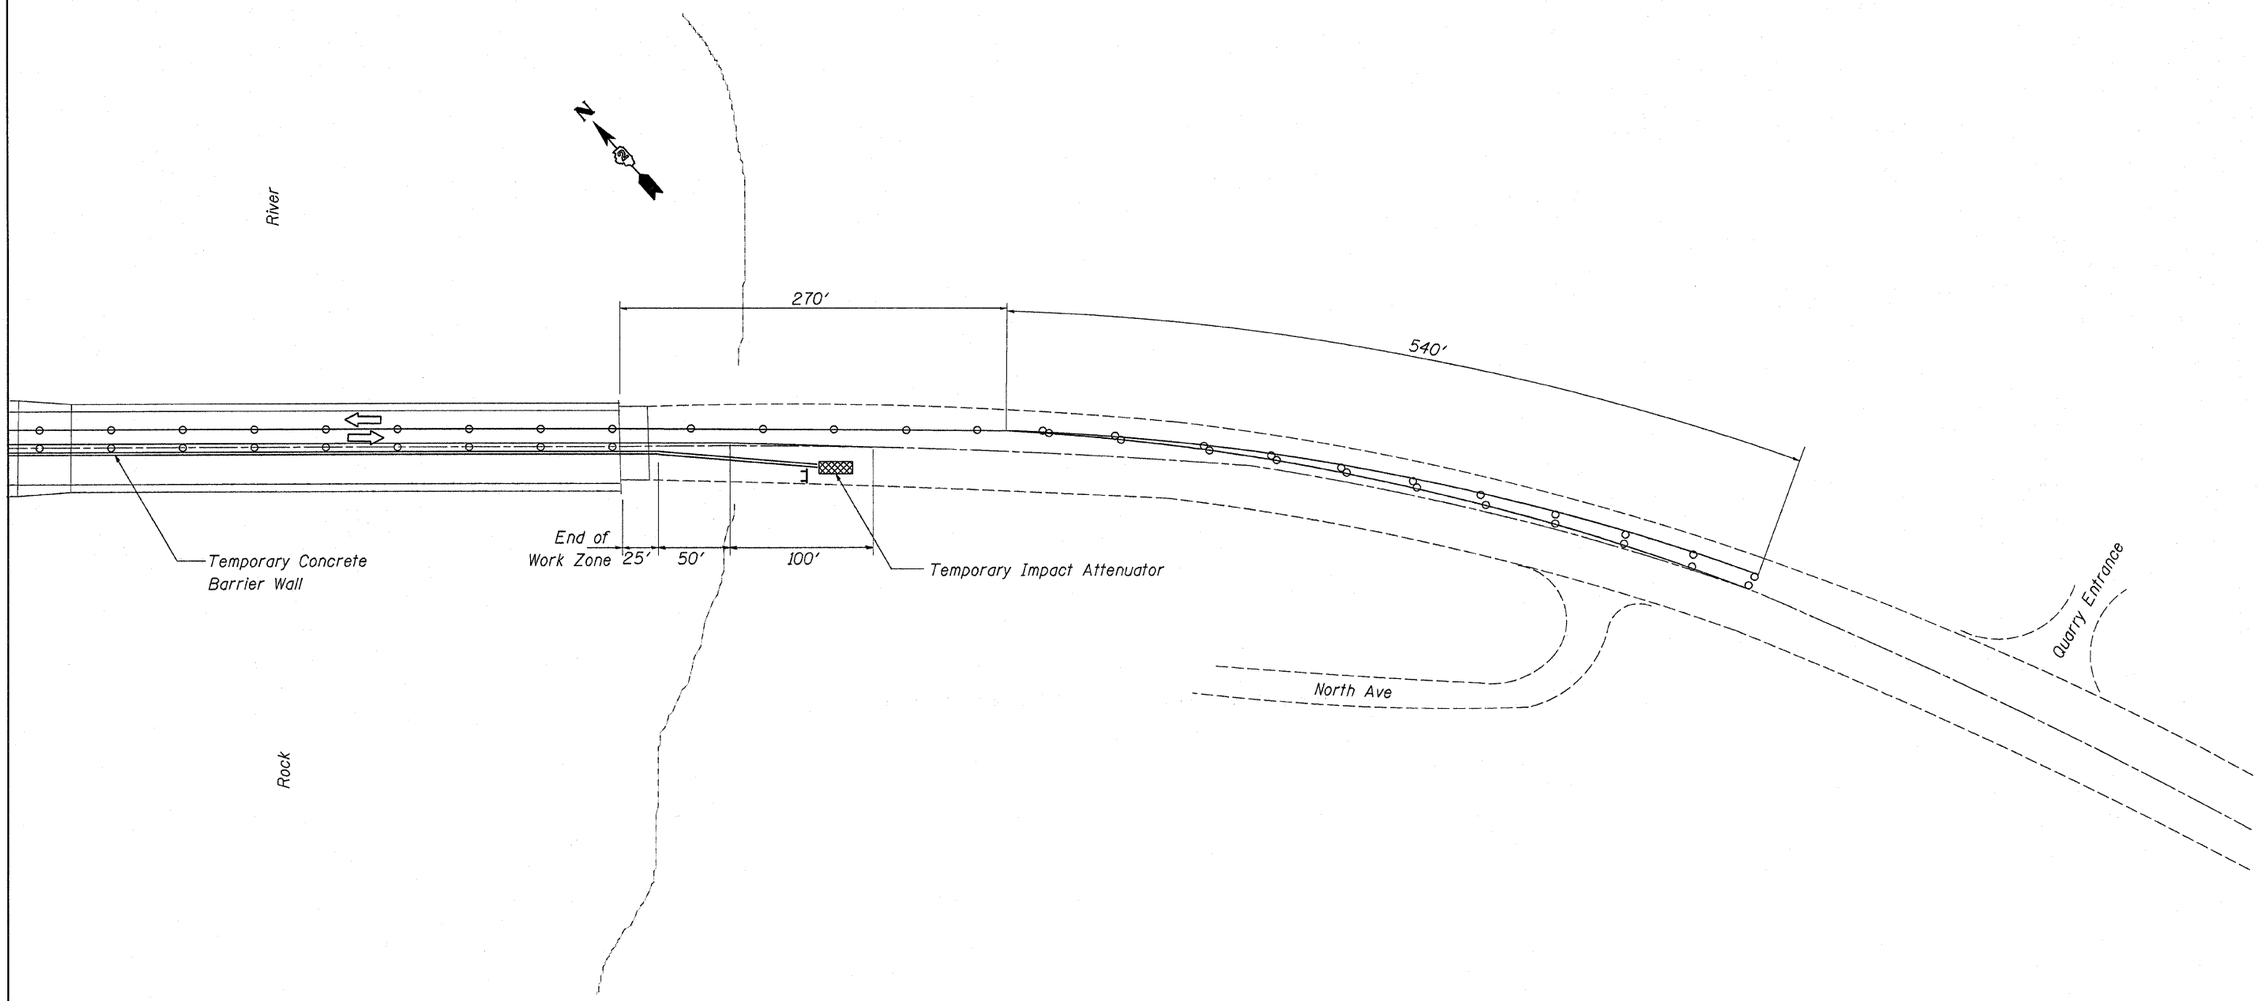

FILE NAME = O:\BR\CADD plans\Rock Island County\0810038\12204composite.dgn	USER NAME = linkdj	DESIGNED - ___	REVISED - ___	STATE OF ILLINOIS DEPARTMENT OF TRANSPORTATION	Traffic Control Plan Stage II	F.A.P. RTE.	SECTION	COUNTY	TOTAL SHEETS	SHEET NO.
	PLOT SCALE = 50.0000 ' / IN.	DRAWN - ___	REVISED - ___			599	17(D)BR-M	Rock Island	11	7
	PLOT DATE = Fri Dec 04 13:07:05 2009	CHECKED - ___	REVISED - ___		SCALE: _____ SHEET NO. __ OF ___ SHEETS STA. _____ TO STA. _____			CONTRACT NO. 64F94		
		DATE - _____	REVISED - ___					ILLINOIS FED. AID PROJECT		