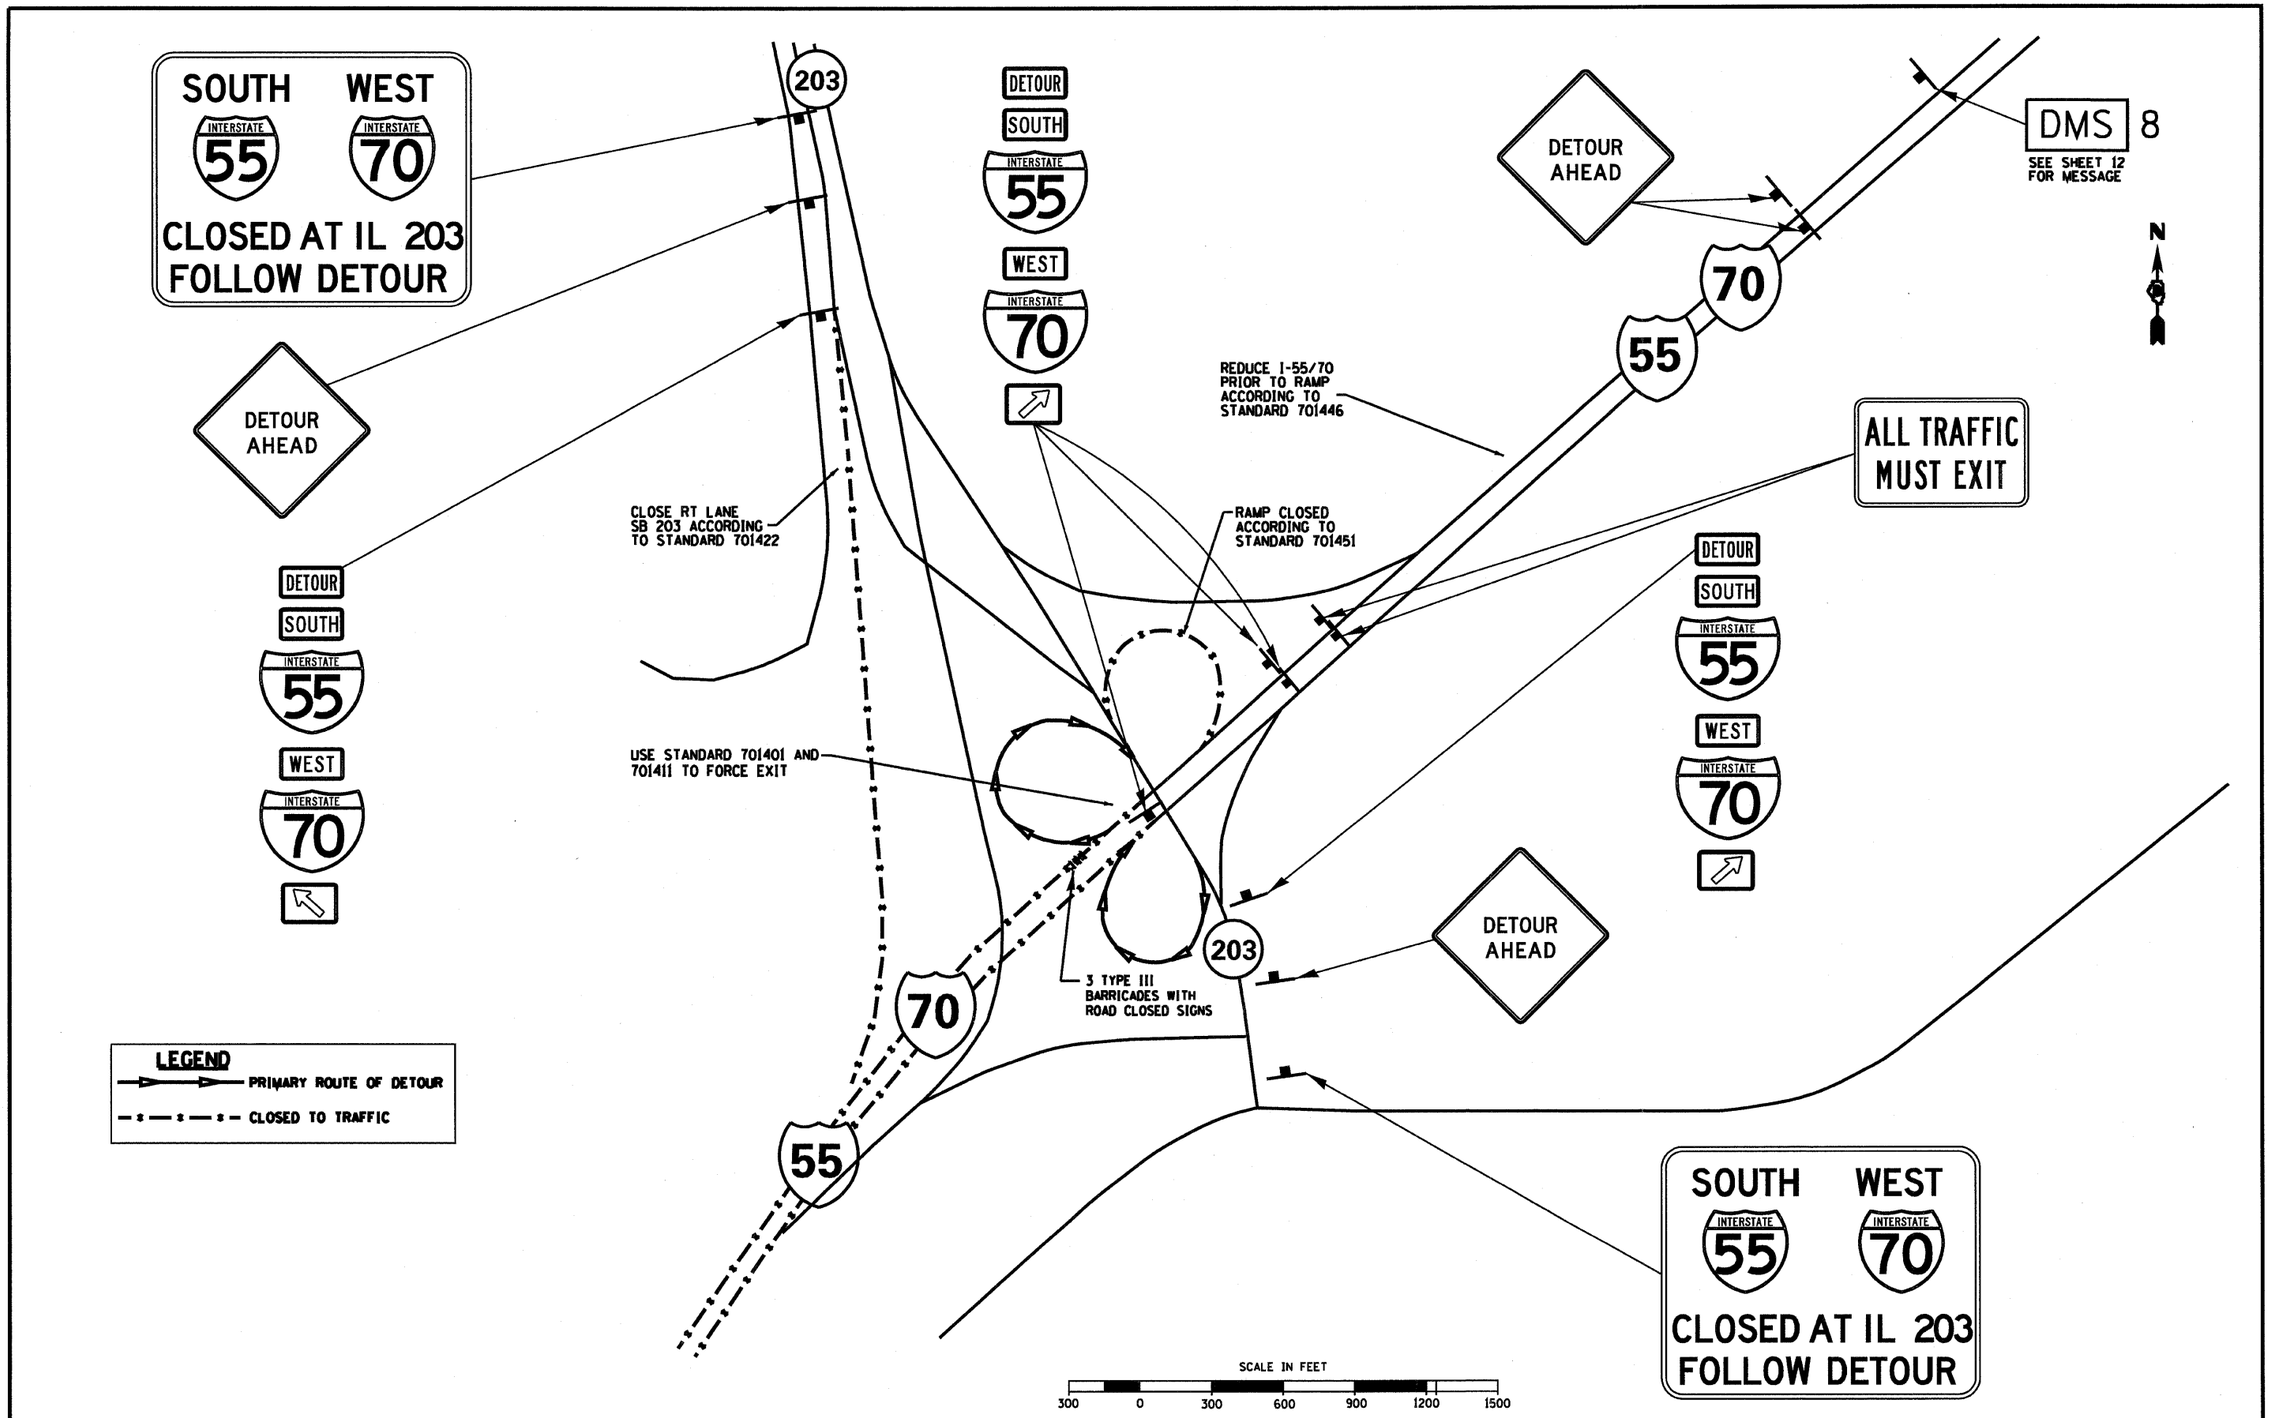

FILE NAME = c:\pw_work\PWIDOT\d80per\d80149132\D80ve	USER NAME = freyt	DESIGNED - DS	REVISED -	STATE OF ILLINOIS DEPARTMENT OF TRANSPORTATION	INTERSTATE WEEKEND CLOSURE, SPECIAL INTERSTATE 55/70 AND ILLINOIS 203	F.A.I. RTE.	SECTION	COUNTY	TOTAL SHEETS	SHEET NO.
		DRAWN - AS	REVISED -			70		ST. CLAIR	236	66
	PLOT SCALE = 600.0000 ' / IN.	CHECKED -	REVISED -					CONTRACT NO. T6C55		
	PLOT DATE = 10/6/2009	DATE - 03/15/09	REVISED -		SCALE: 1" = 300' SHEET NO. 3 OF 15 SHEETS STA. TO STA.			ILLINOIS FED. AID PROJECT		