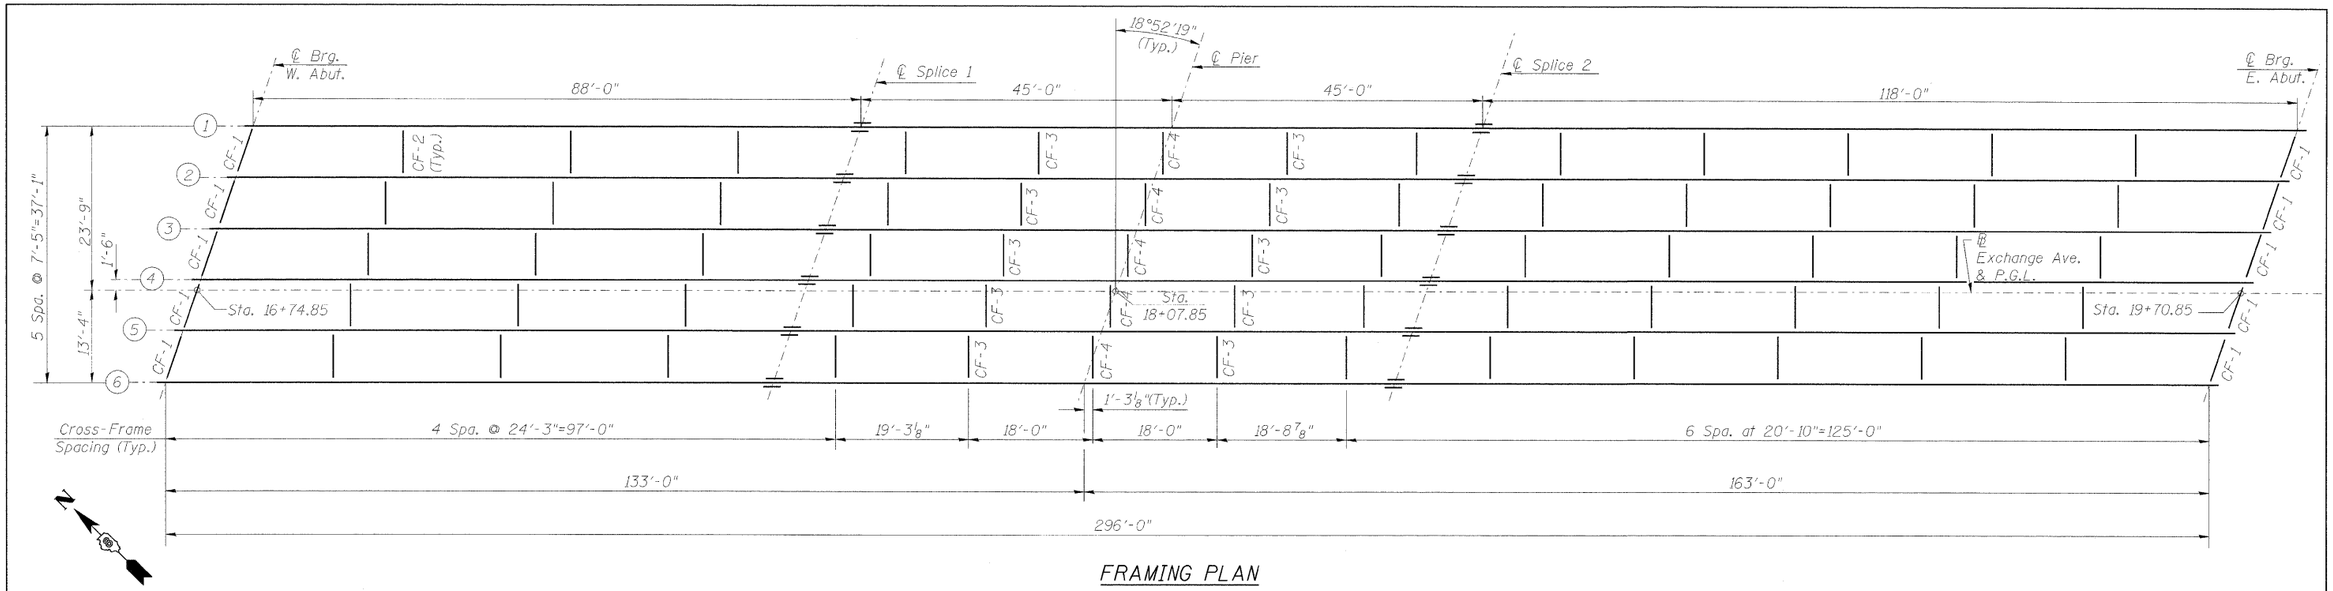

FRAMING PLAN

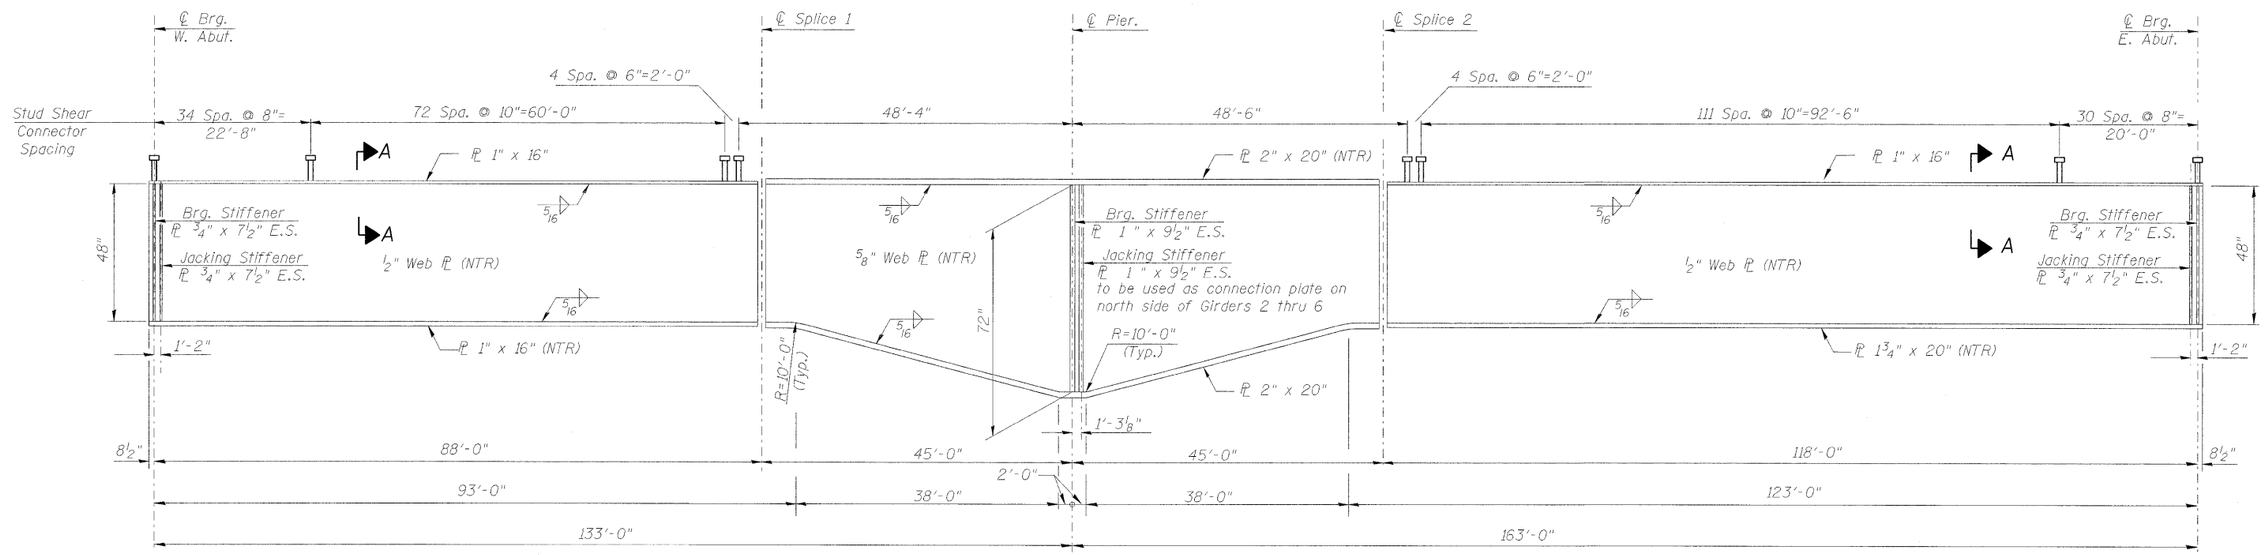

GIRDER ELEVATION

Notes:
See Sheet S-19 for section A-A.

Load carrying components designated "NTR" shall conform to the Supplemental Requirements for Notch Toughness, Zone 2.

E.S. = Each Side

FILE NAME = 082-0378_76C55_S18_FramingPl.dgn	USER NAME = hej	DESIGNED - JXH	REVISED -	STATE OF ILLINOIS DEPARTMENT OF TRANSPORTATION	FRAMING PLAN AND GIRDER ELEVATIONS EXCHANGE AVENUE OVER I-55 /70 (S.N. 082-0378)	F.A.I. RTE.	SECTION	COUNTY	TOTAL SHEETS	SHEET NO.
		DRAWN - JHR	REVISED -			70	82-1-1HB	ST. CLAIR	236	177
	PLOT SCALE = 0:1 '/ IN.	CHECKED - CHY	REVISED -					CONTRACT NO. 76C55		
	PLOT DATE = 11/11/2009	DATE - 10-09-09	REVISED -		SCALE: SHEET NO. S-18 OF S-37 SHEETS STA. TO STA.	FED. ROAD DIST. NO.	ILLINOIS	FED. AID PROJECT		