STATE OF ILLINOIS
DEPARTMENT OF TRANSPORTATION

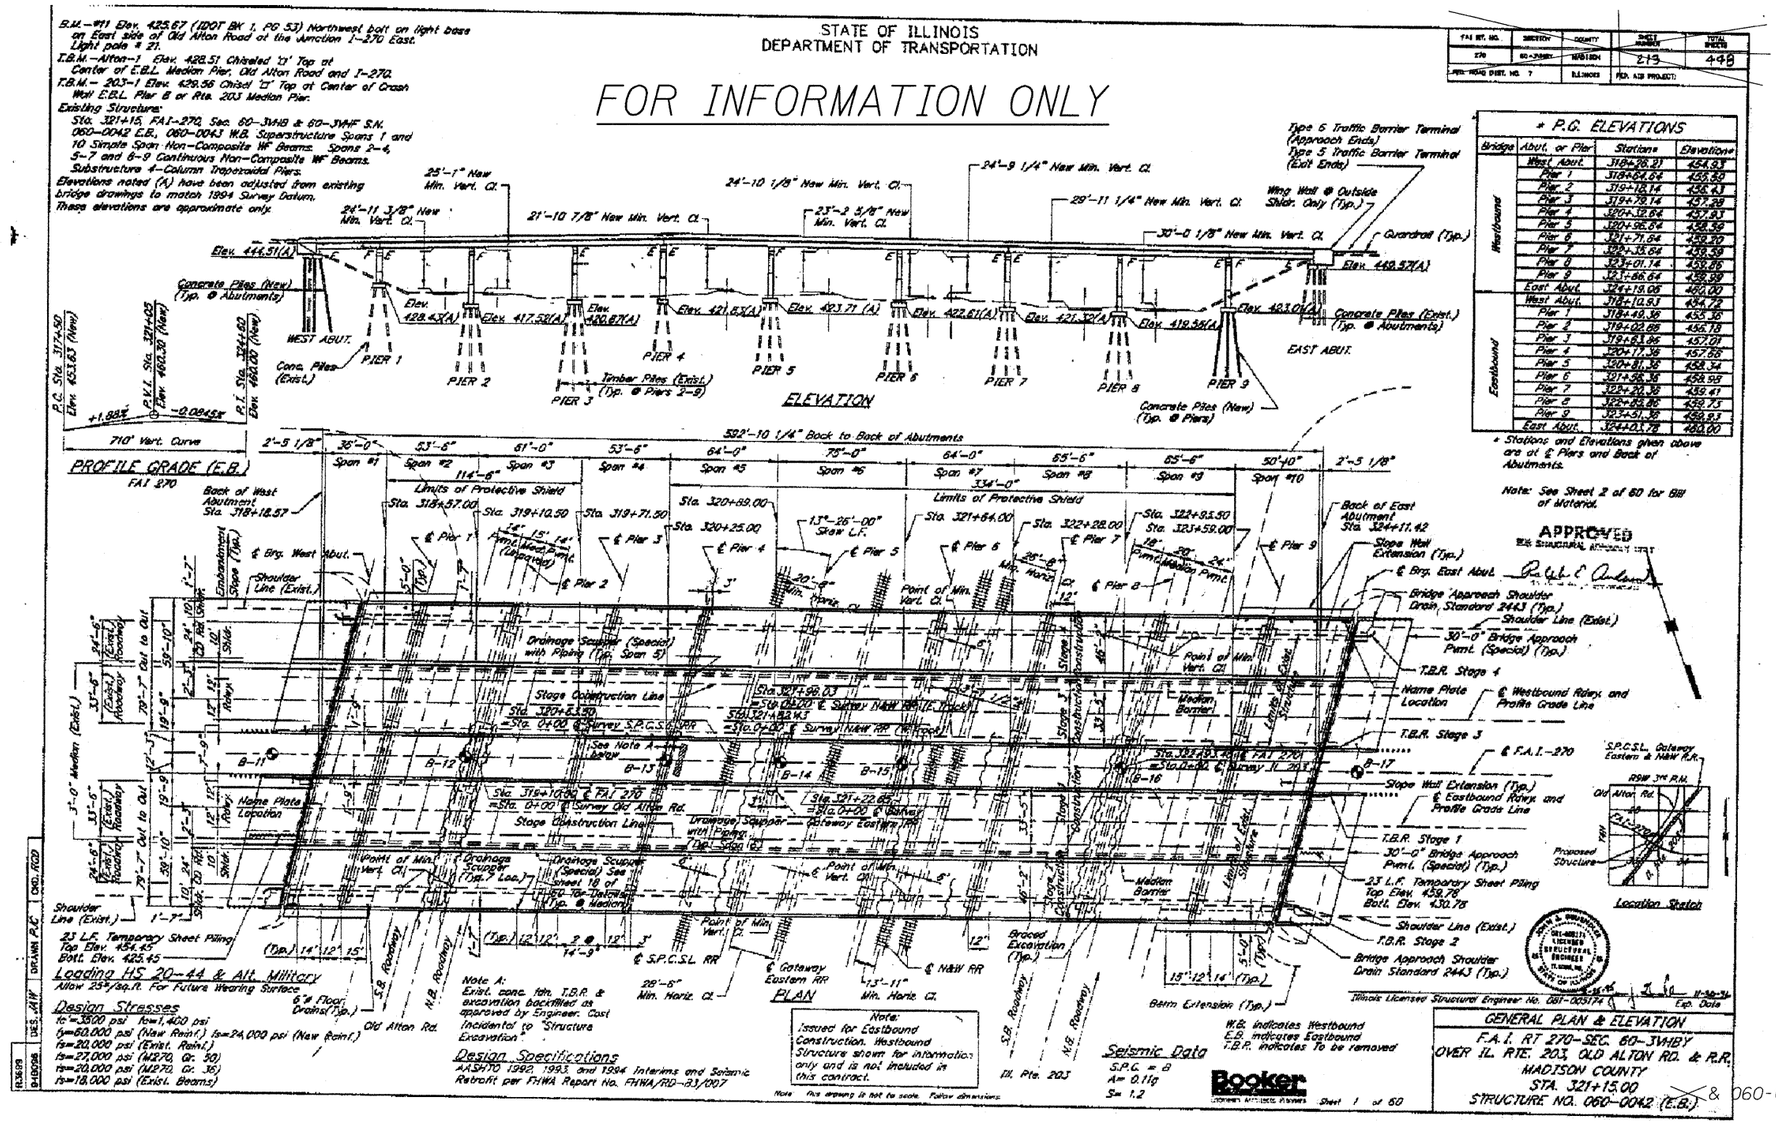

DESIGNED	AYV
CHECKED	JAU
DRAWN	AYV
CHECKED	JAU

March 5, 2010

EXAMINED

ENGINEER OF STRUCTURAL SERVICES

PASSED

ENGINEER OF BRIDGES AND STRUCTURES

CONTRACT NO. 76D45

SHEET NO. 4 OF 10 SHEETS	F.A. RTE.	SECTION	COUNTY	TOTAL SHEETS	SHEET NO.
	FAI 270	D-8 Bridge Cleaning 2010-1	MADISON	12	6
			CONTRACT NO. 76D45		
	FED. ROAD DIST. NO.	ILLINOIS	FED. AID PROJECT		