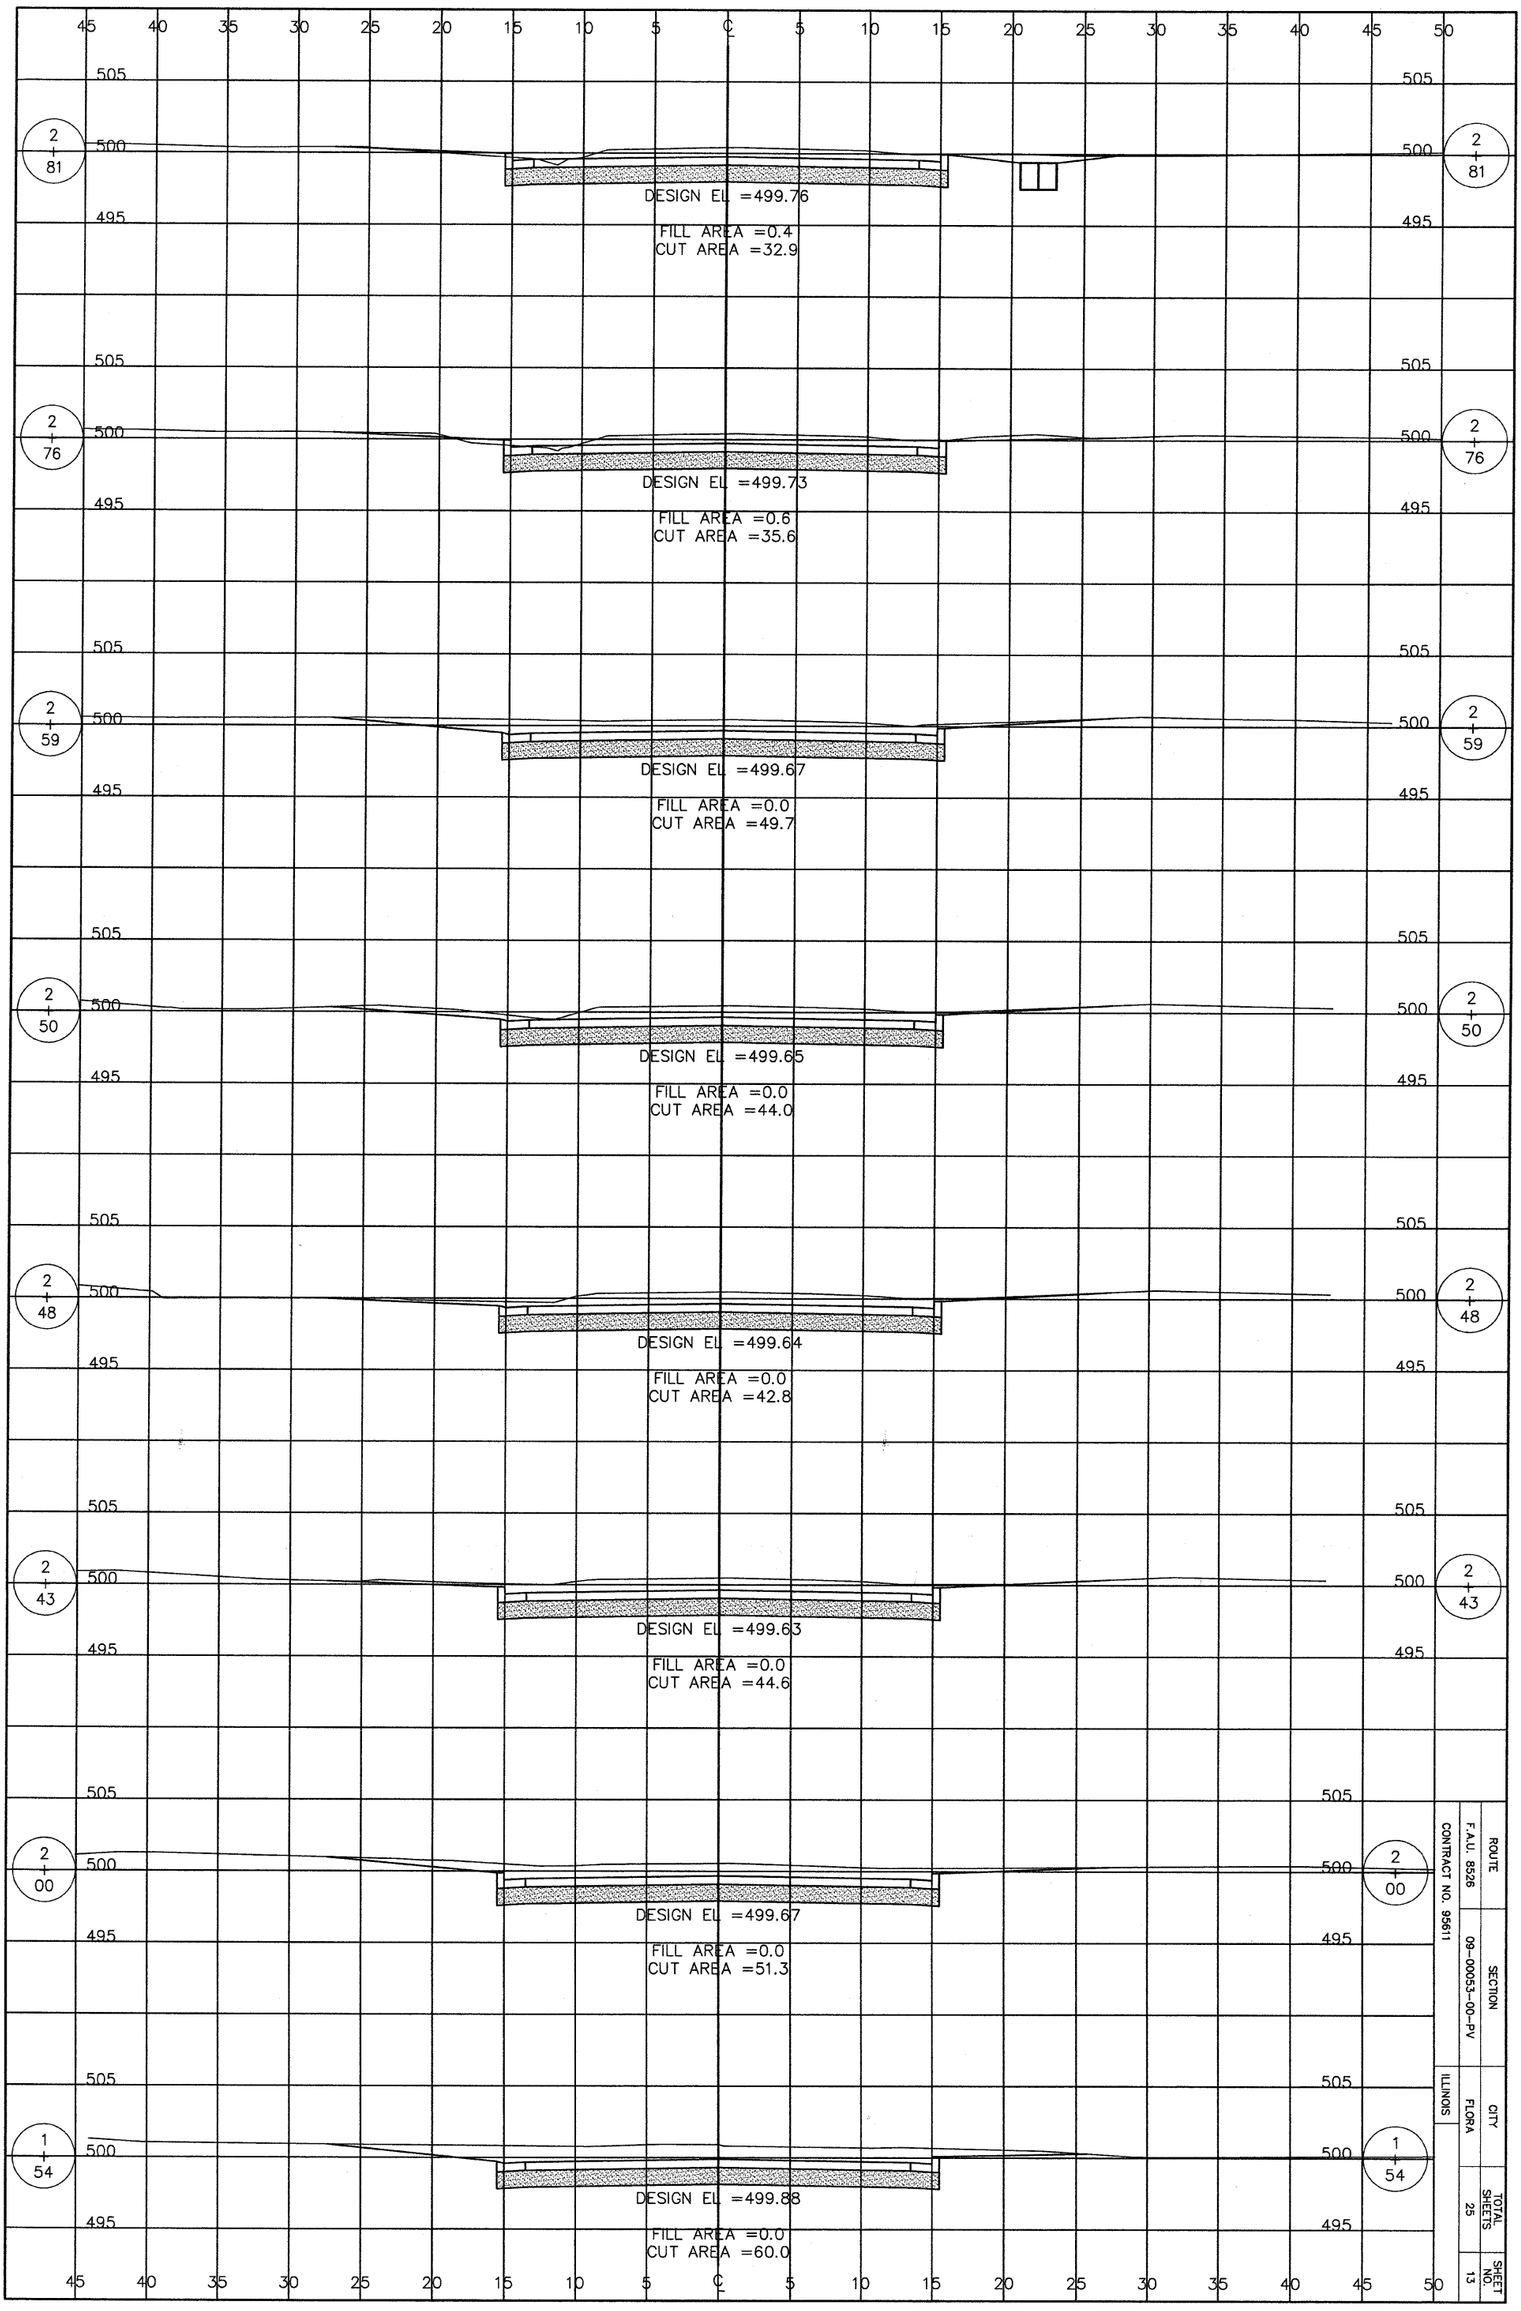

ROUTE	SECTION	CITY	TOTAL SHEETS	SHEET NO.
F.A.U. 8526	09-00053-00-PV	FLORA	25	13

CONTRACT NO. 95611

ILLINOIS