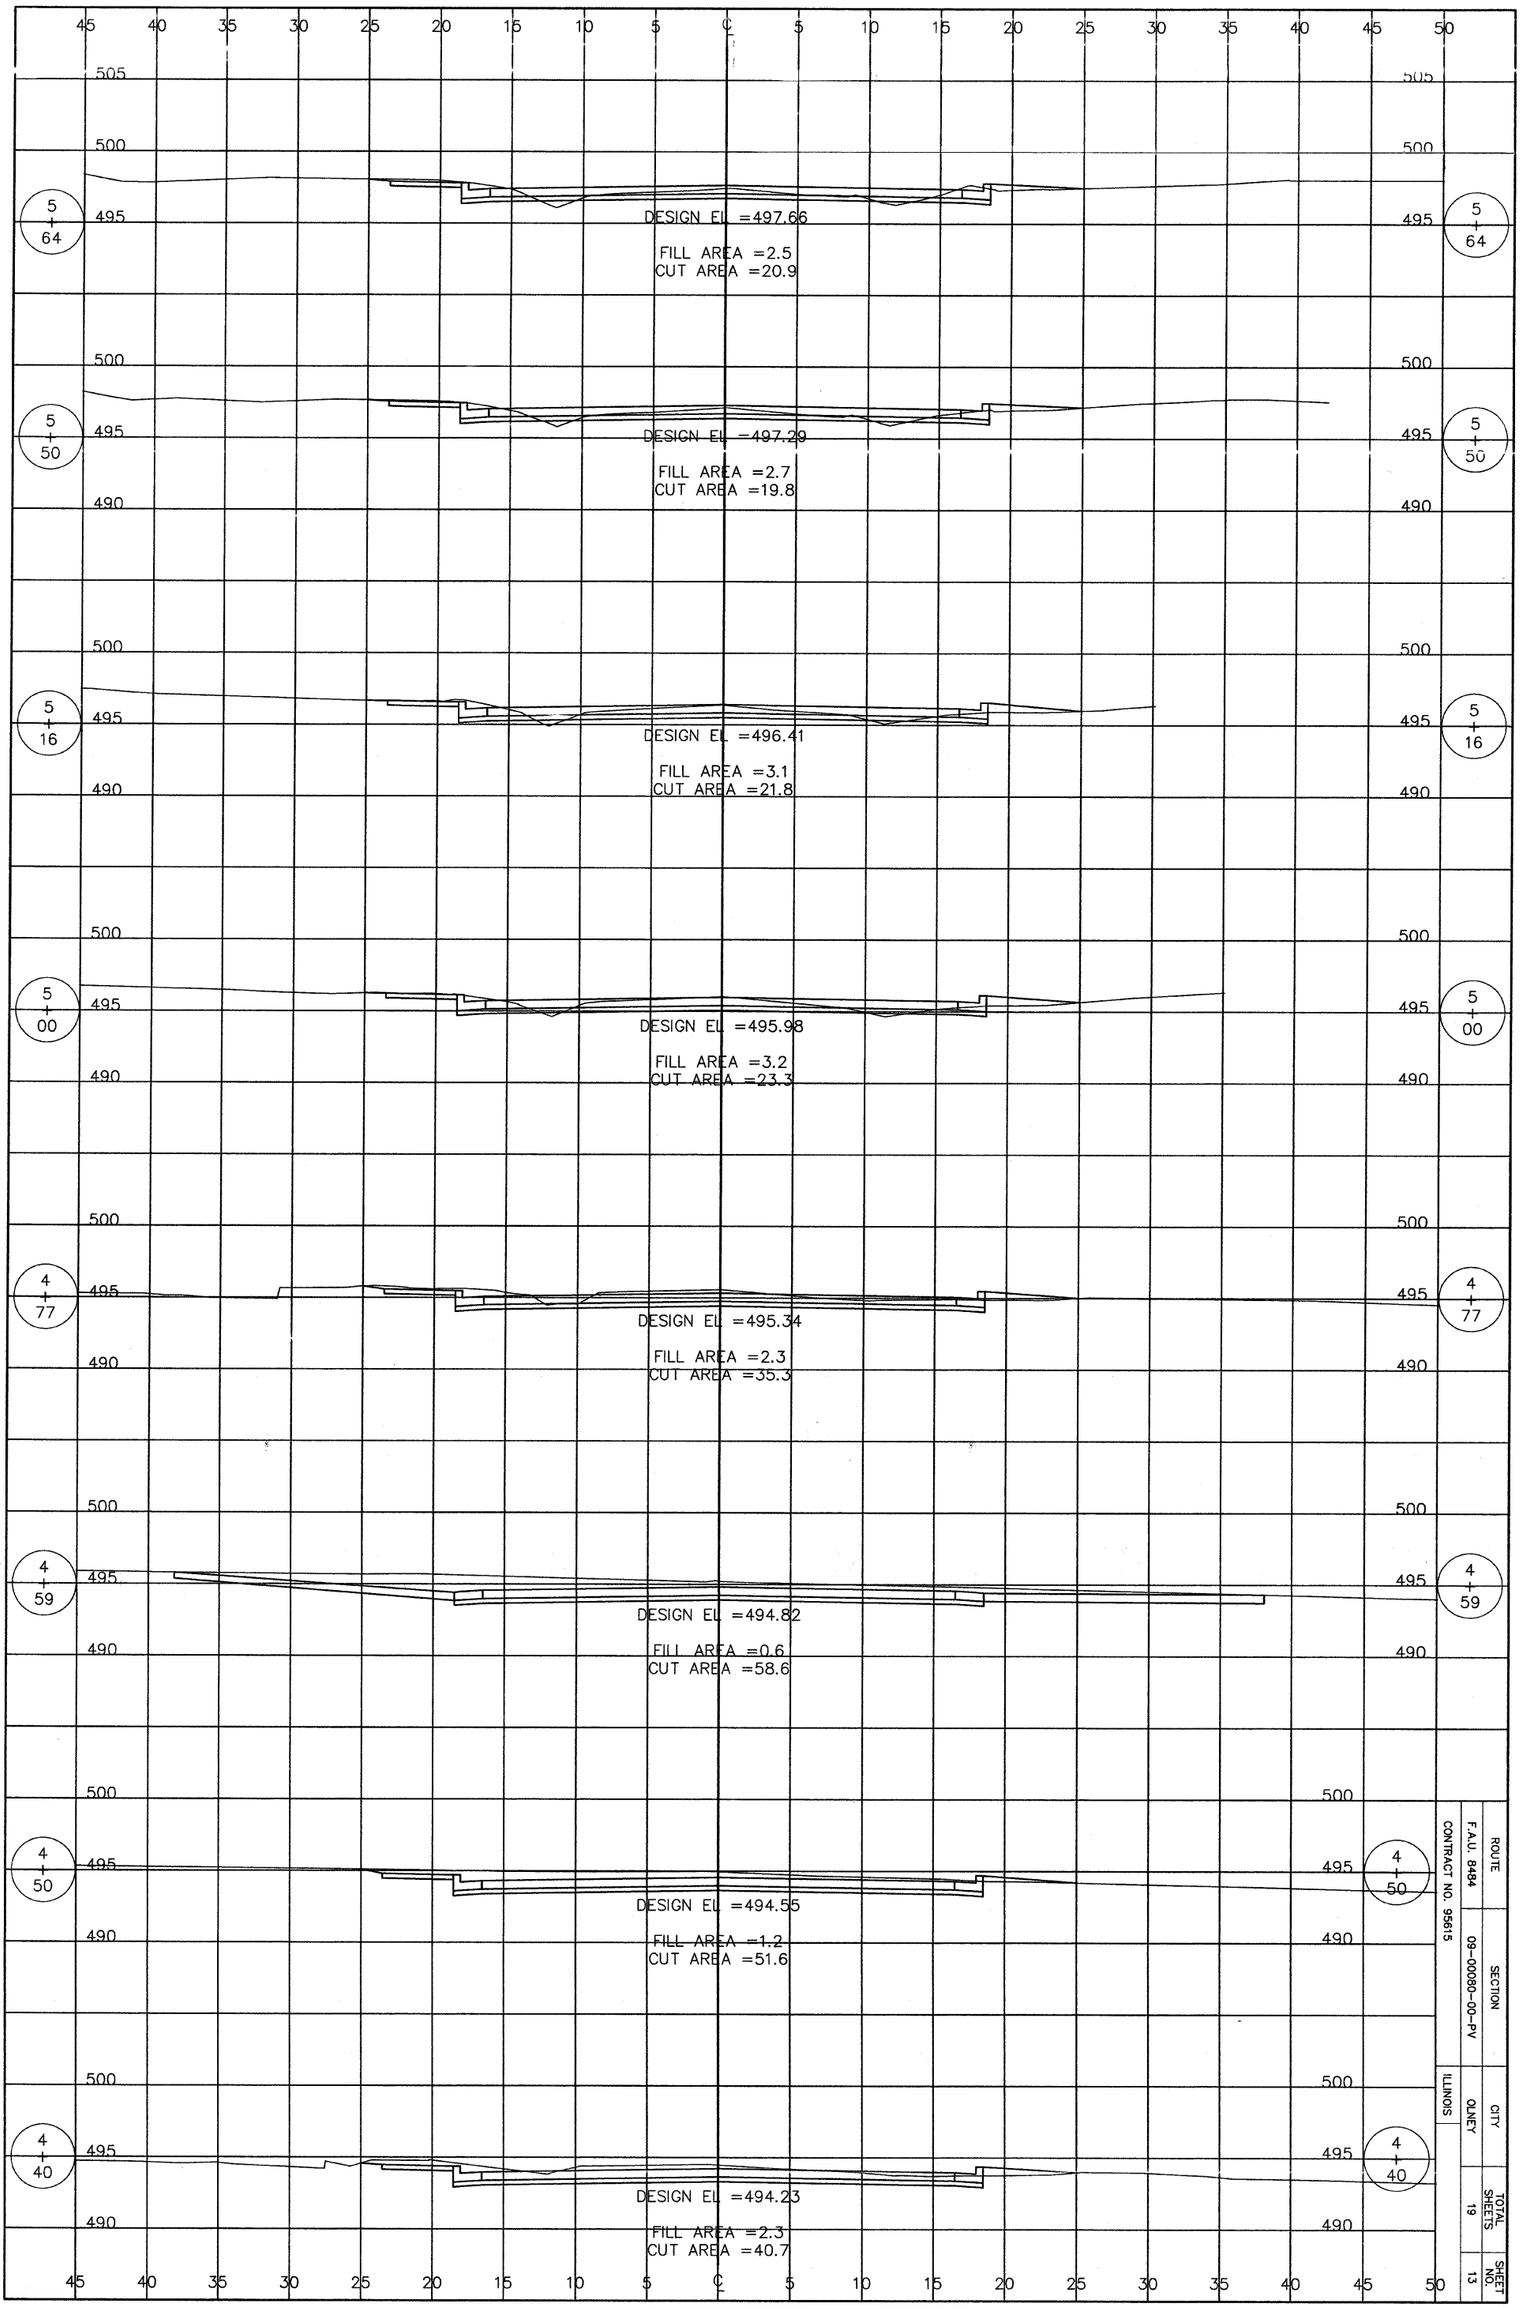


| ROUTE | SECTION | CITY | TOTAL SHEETS | SHEET NO. |
|---|---|---|---|---|
| F.A.U. 8484 | 09-00080-00-PV | OLNEY | 19 | 13 |

CONTRACT NO. 95615

ILLINOIS