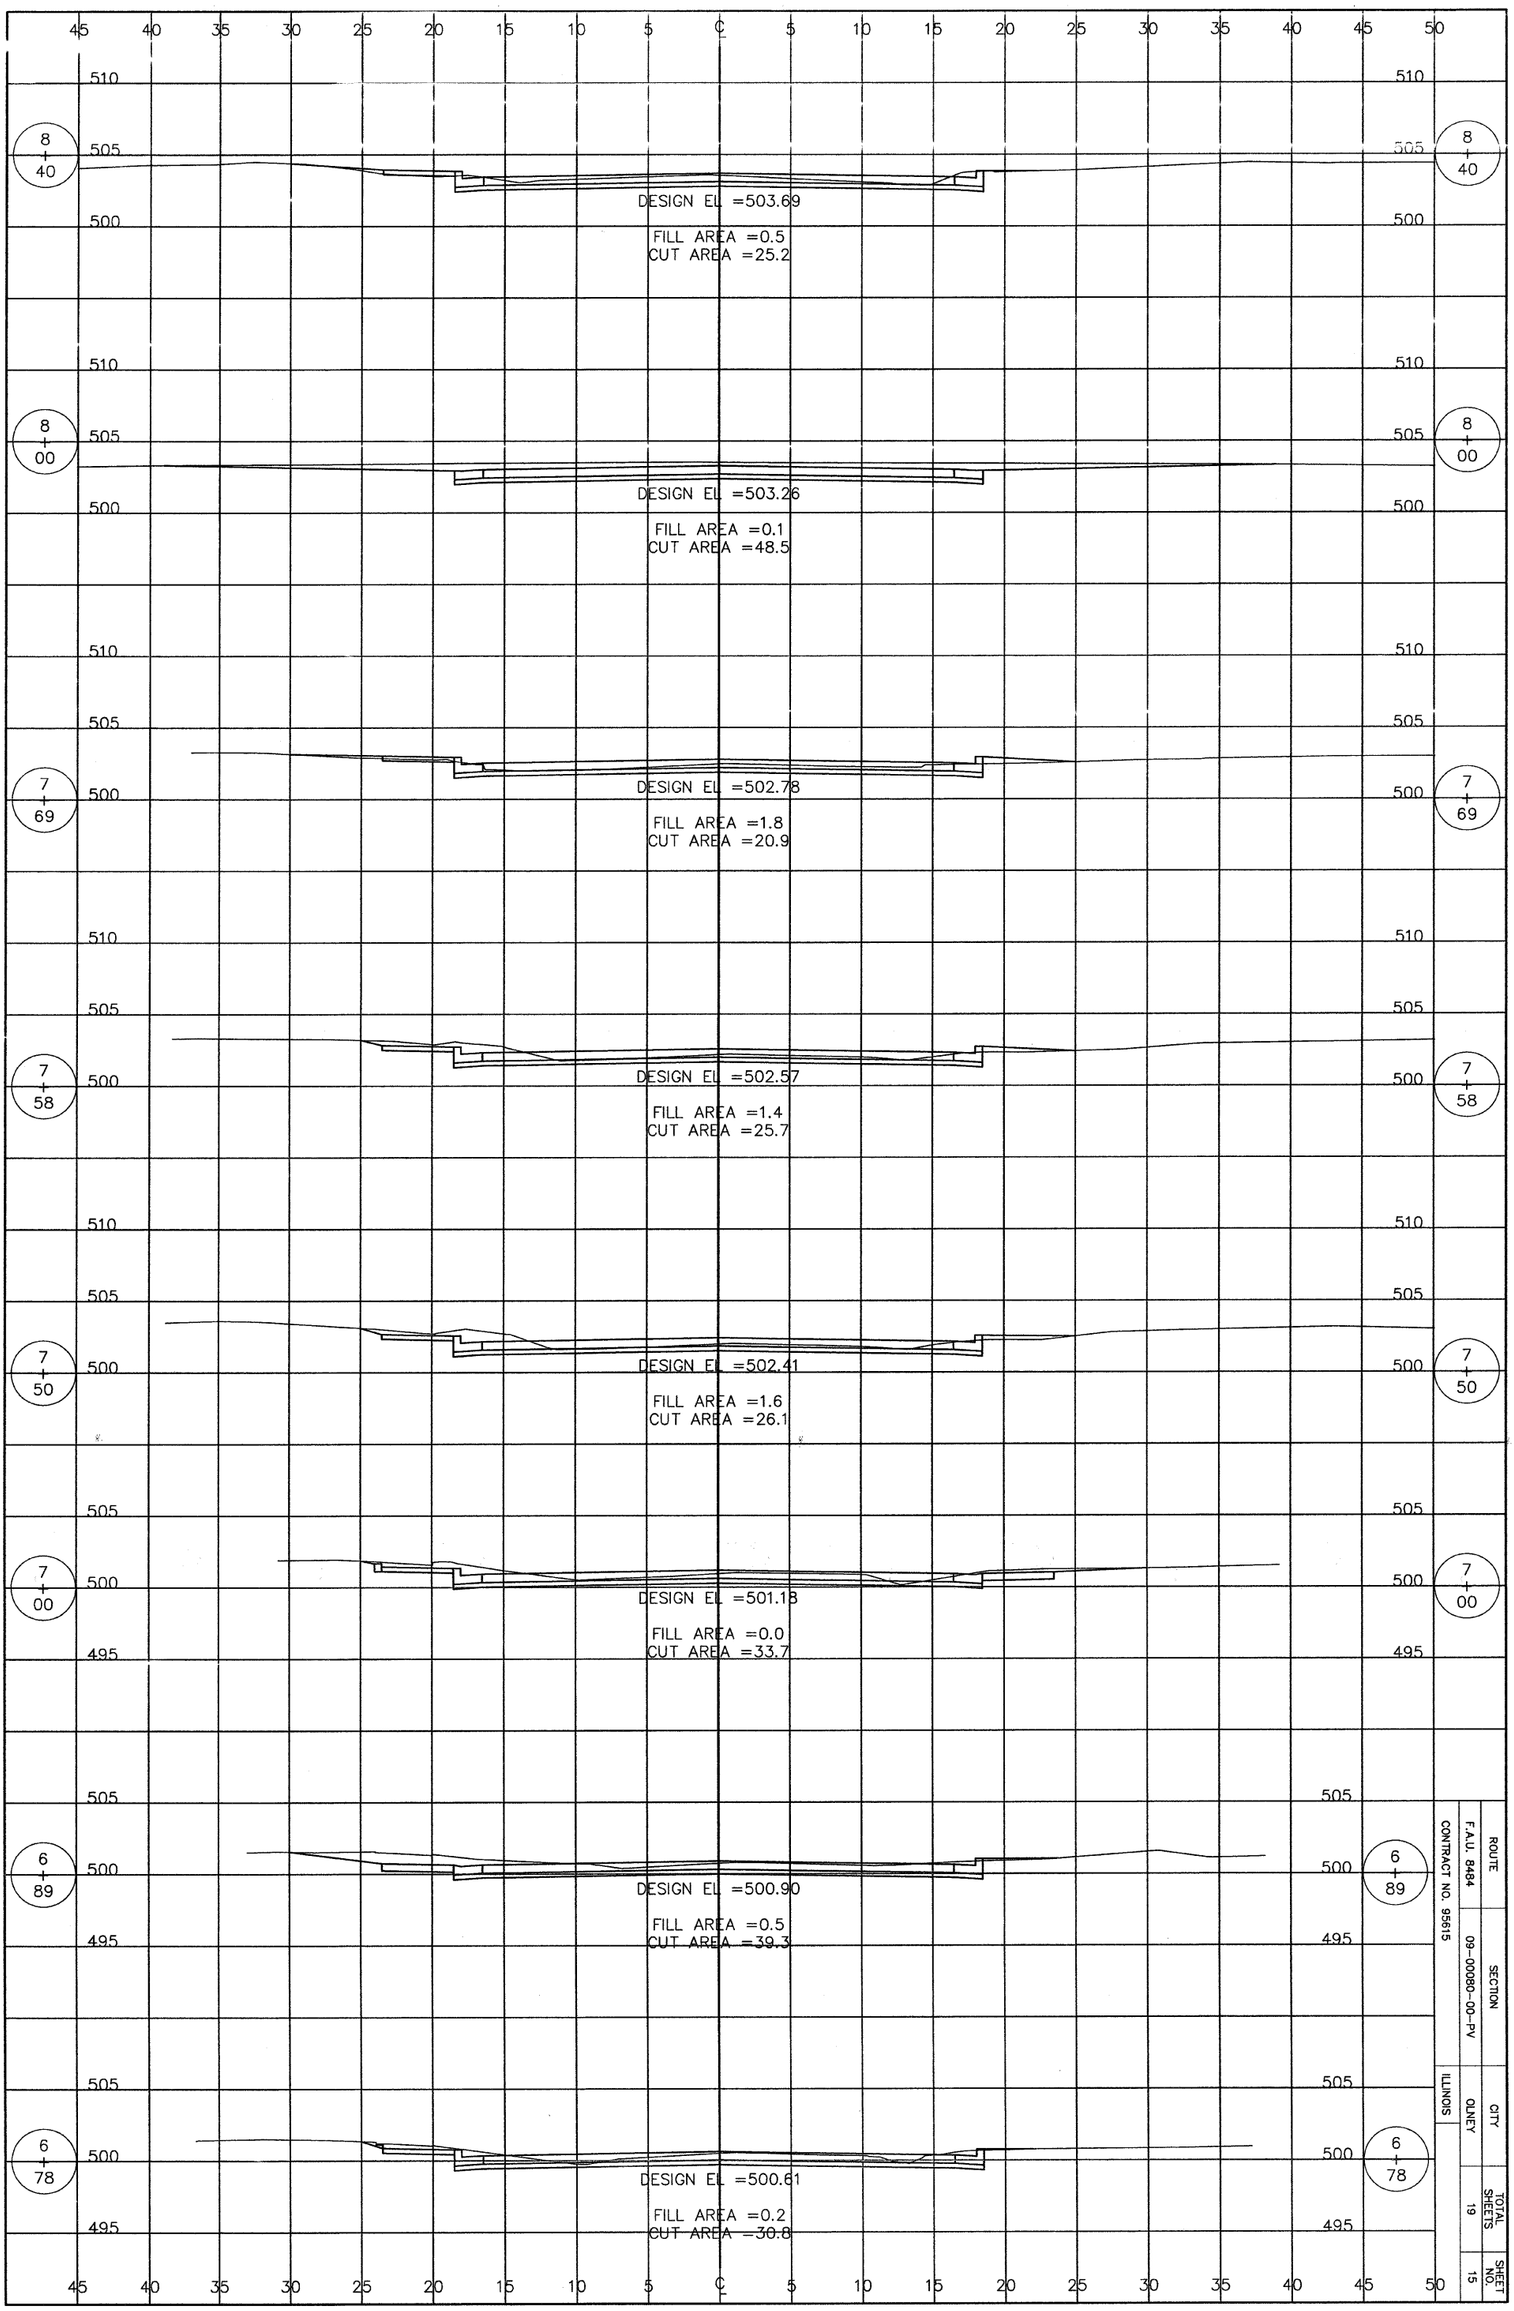

ROUTE	SECTION	CITY	TOTAL SHEETS	SHEET NO.
F.A.U. 8484	09-00080-00-PV	CLNEY	19	15

CONTRACT NO. 95615

ILLINOIS