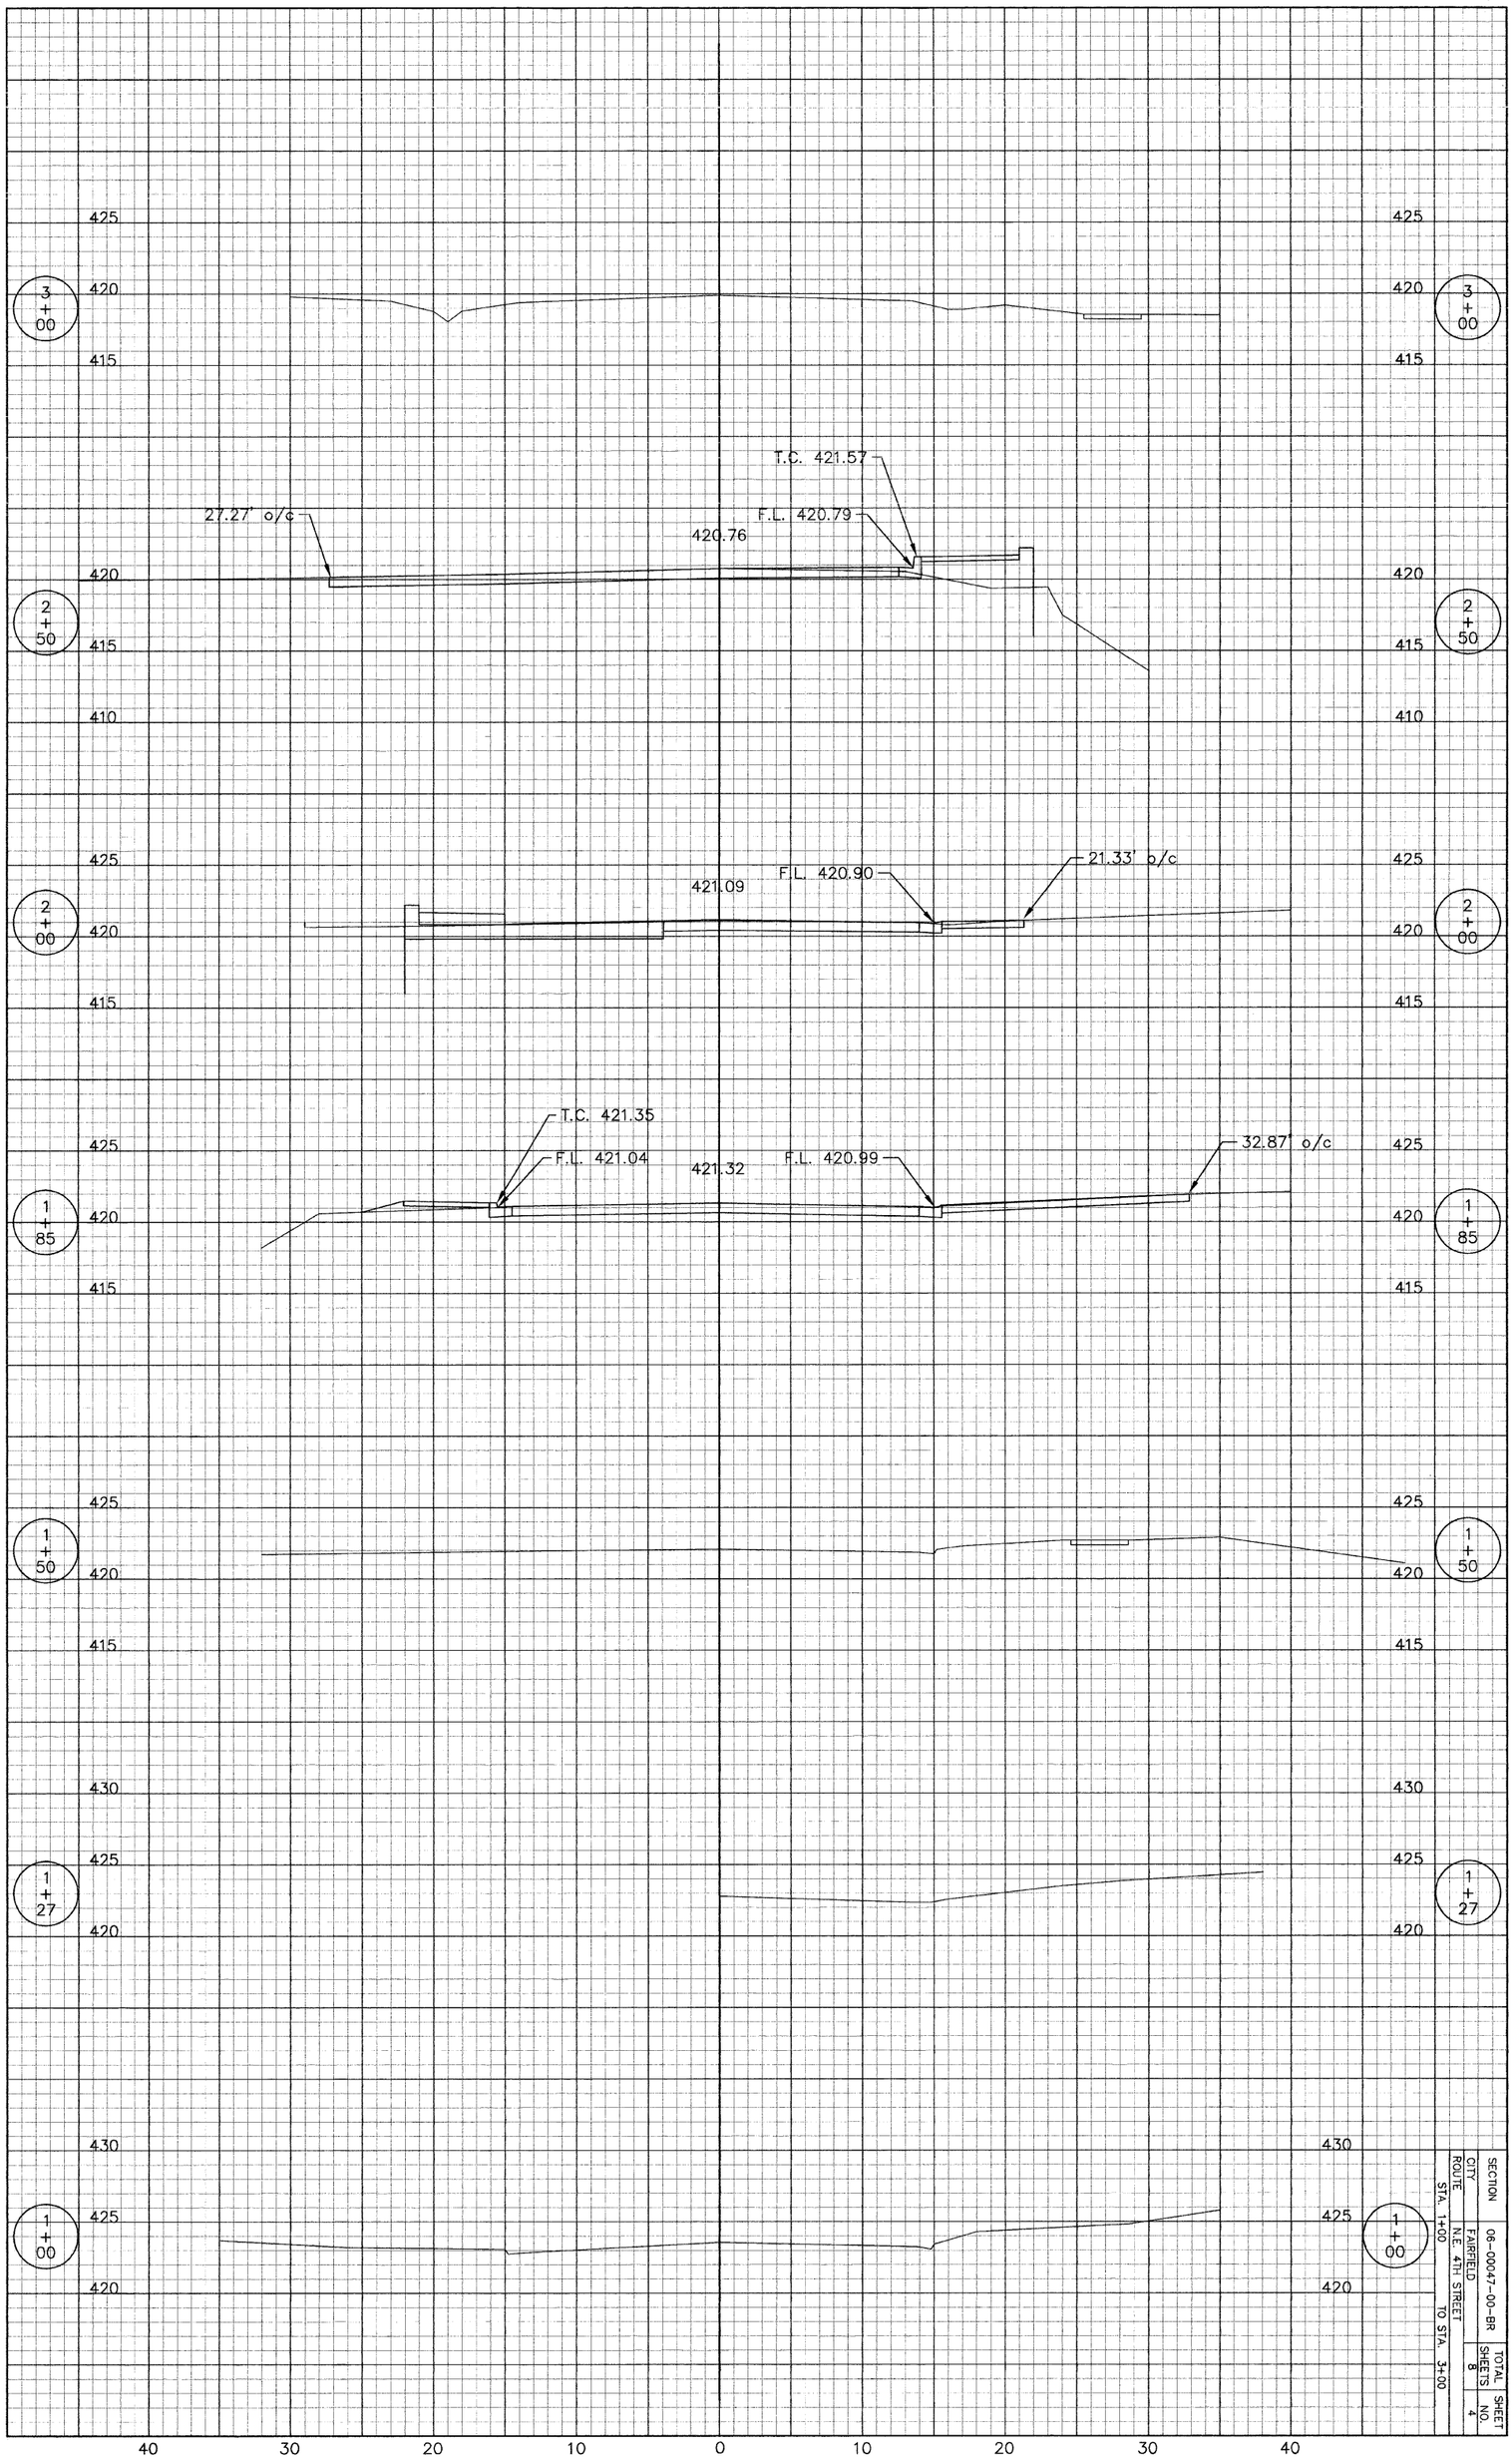

SECTION

CITY FAIRFIELD

ROUTE N.E. 4TH STREET

STA. 1+00 TO STA. 3+00

08-00047-00-BR

TOTAL SHEETS 8

SHEET NO. 4

CONTRACT NO. 95617