F.A.U. ROUTE NO.	SECTION	COUNTY	TOTAL SHEETS	SHEET NO.
9247	05-00016-01-PV	ST. CLAIR	9	7
STA. 104+67		TO STA. 111+65		
FEDERAL AID PROJECT		CONTRACT 97419		

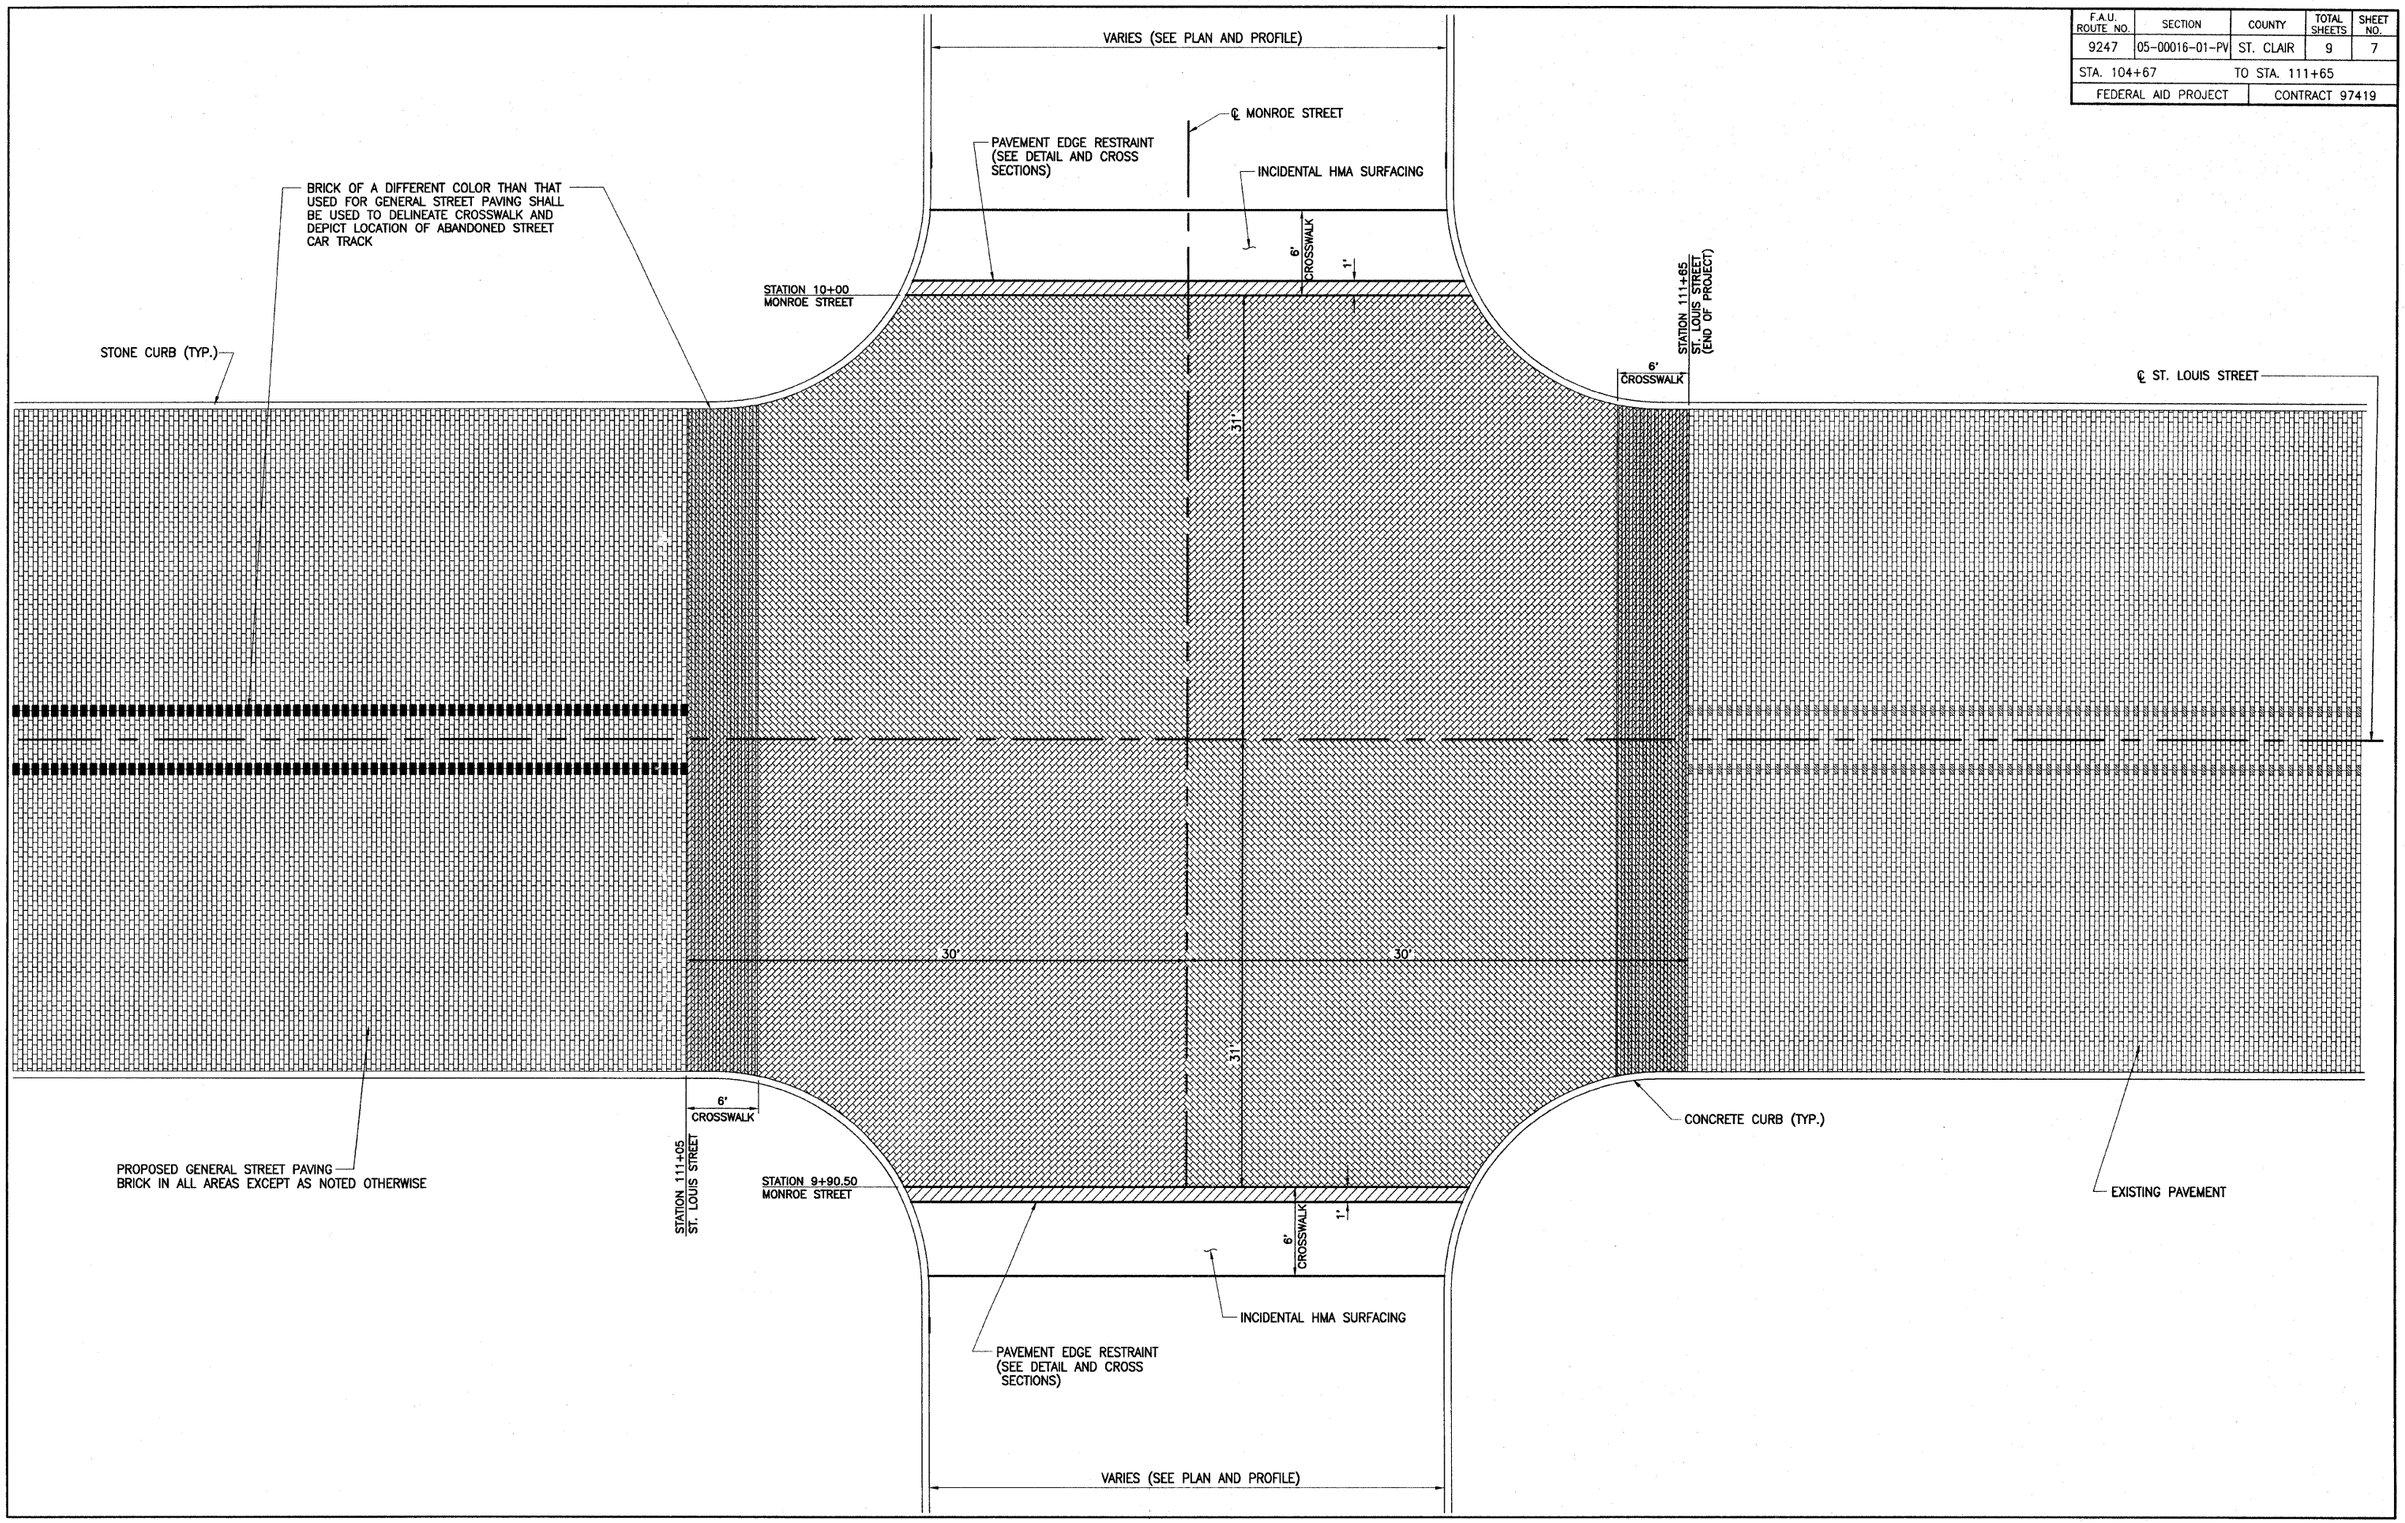

INTERSECTION DETAIL *ST. LOUIS STREET*
SEC. 05-00016-01-PV *ST. CLAIR COUNTY*