| ROUTE | SECTION | COUNTY | TOTAL SHEETS | SHEET NUMBER |
|---|---|---|---|---|
| | 06-00082-00-BT | SALINE | 115 | 19 |
| HARRISBURG - IDOT | | BIKE/PEDESTRIAN PATH | | |

CONTRACT NO. 99383

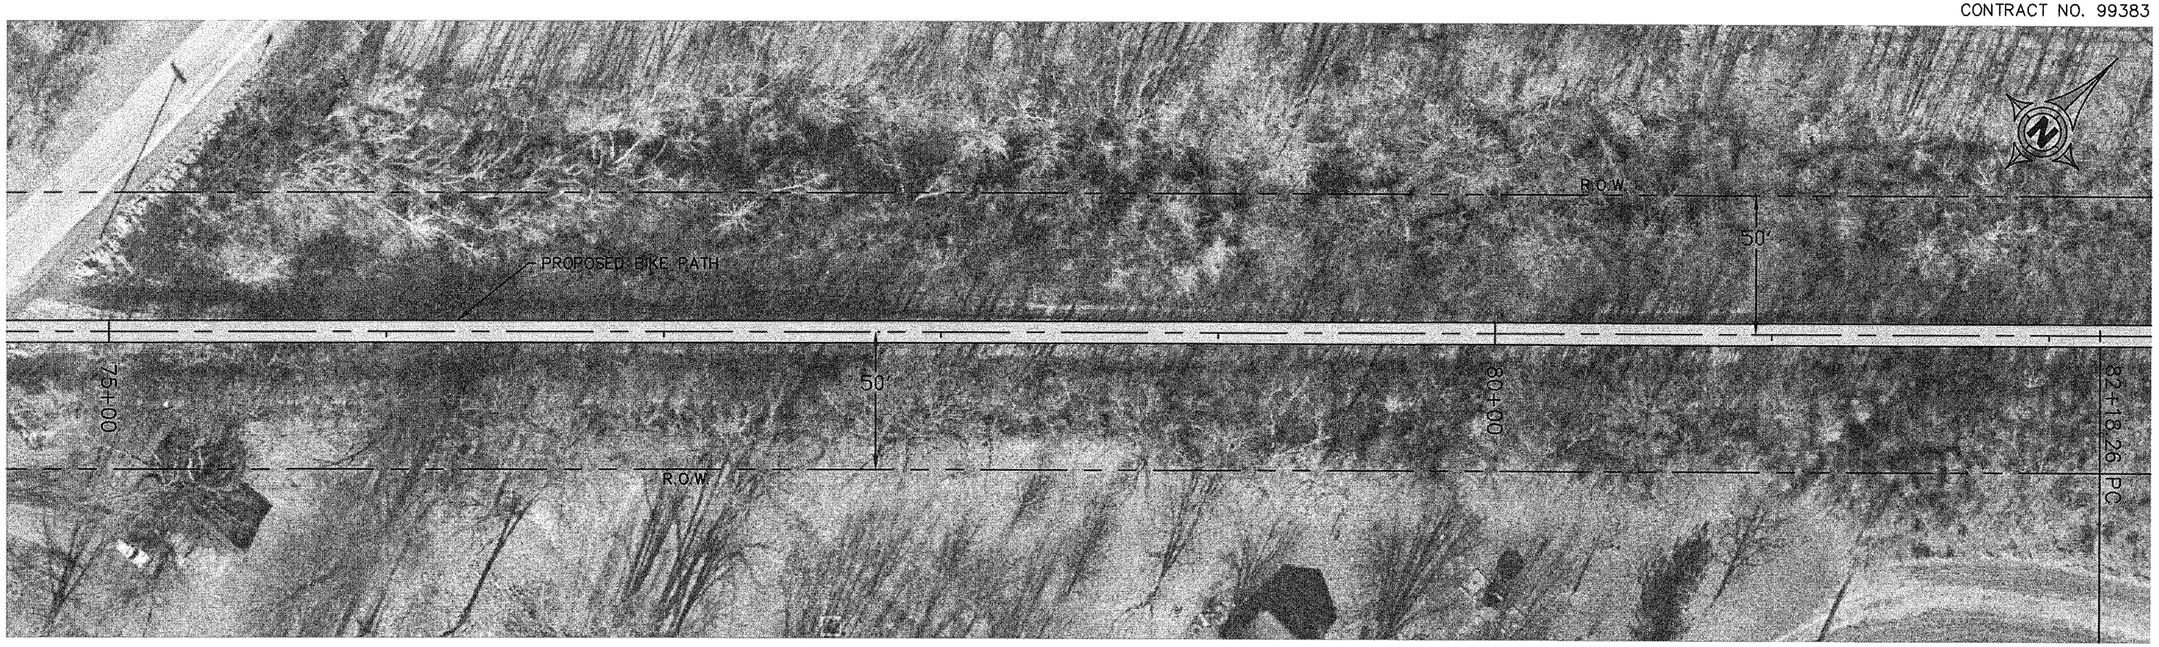


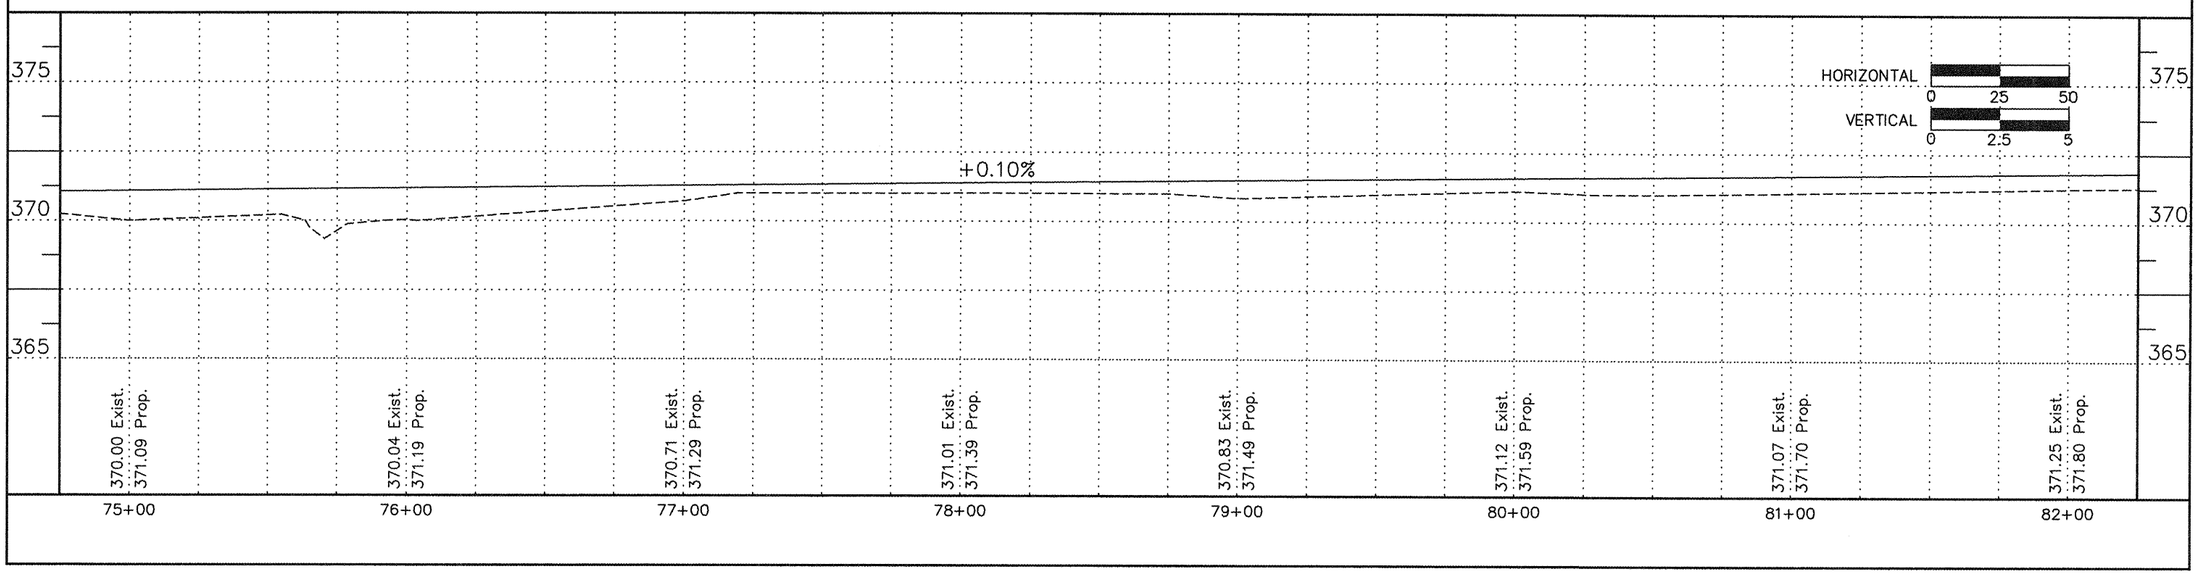


11 Nov 2009 - 6:50am X:\2005\05138\vc\HARRISBURG PLANS\05138 Harrisburg Base.dwg: Layout Tab 'STA 75+00'