ROUTE	SECTION	COUNTY	TOTAL SHEETS	SHEET NUMBER
	06-00082-00-BT	SALINE	115	21
HARRISBURG - IDOT		BIKE/PEDESTRIAN PATH		

CONTRACT NO. 99383

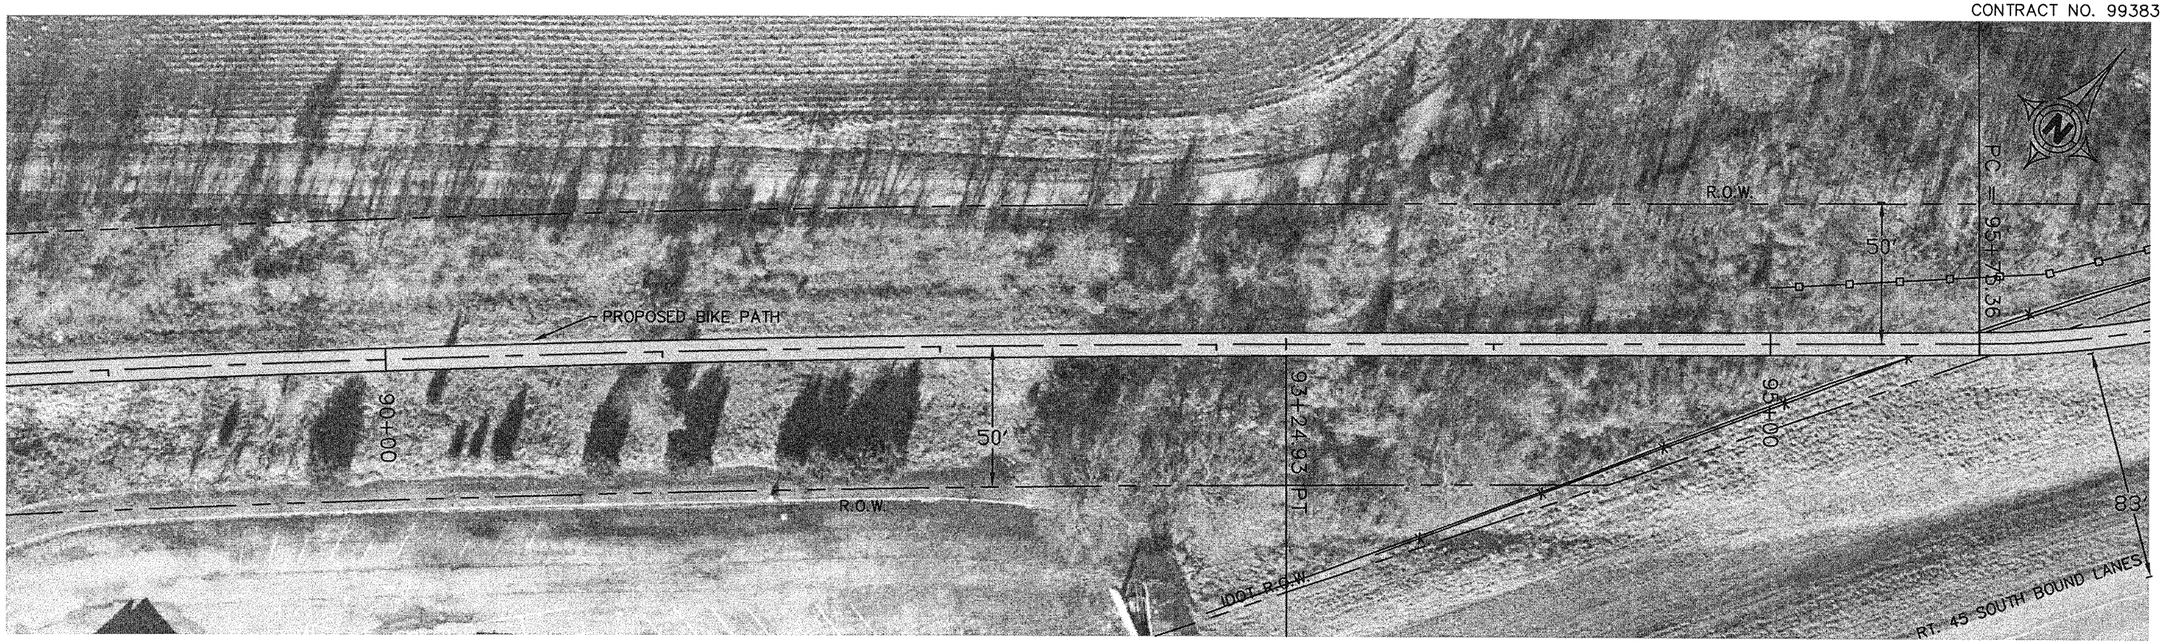

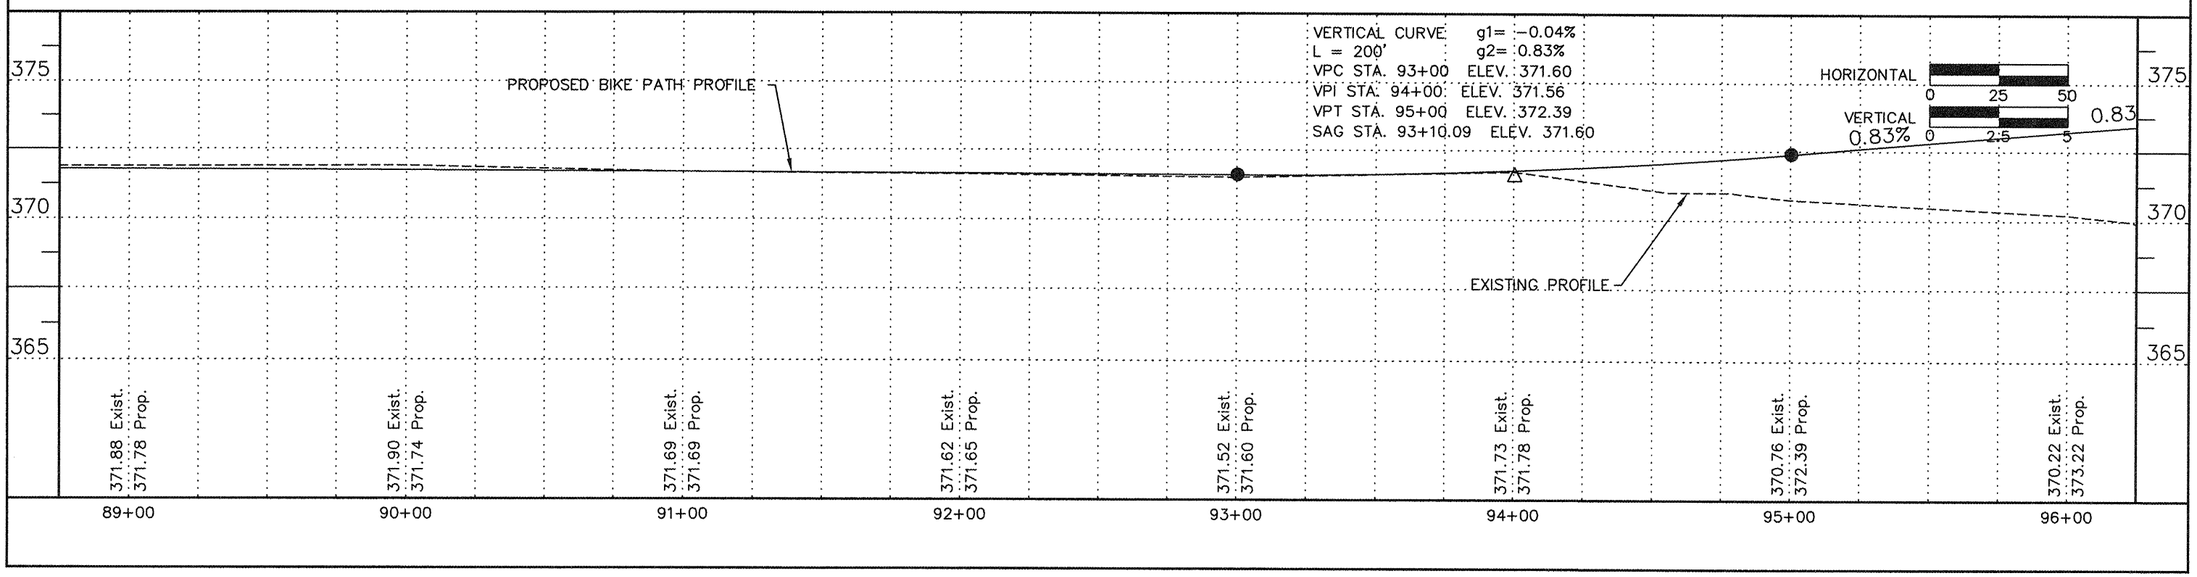

11 Nov 2009 - 6:53am X:\2005\05138\acr\HARRISBURG PLANS\05138 Harrisburg Base.dwg: Layout Tab 'STA 89+00'