BROWN & ROBERTS, INC.

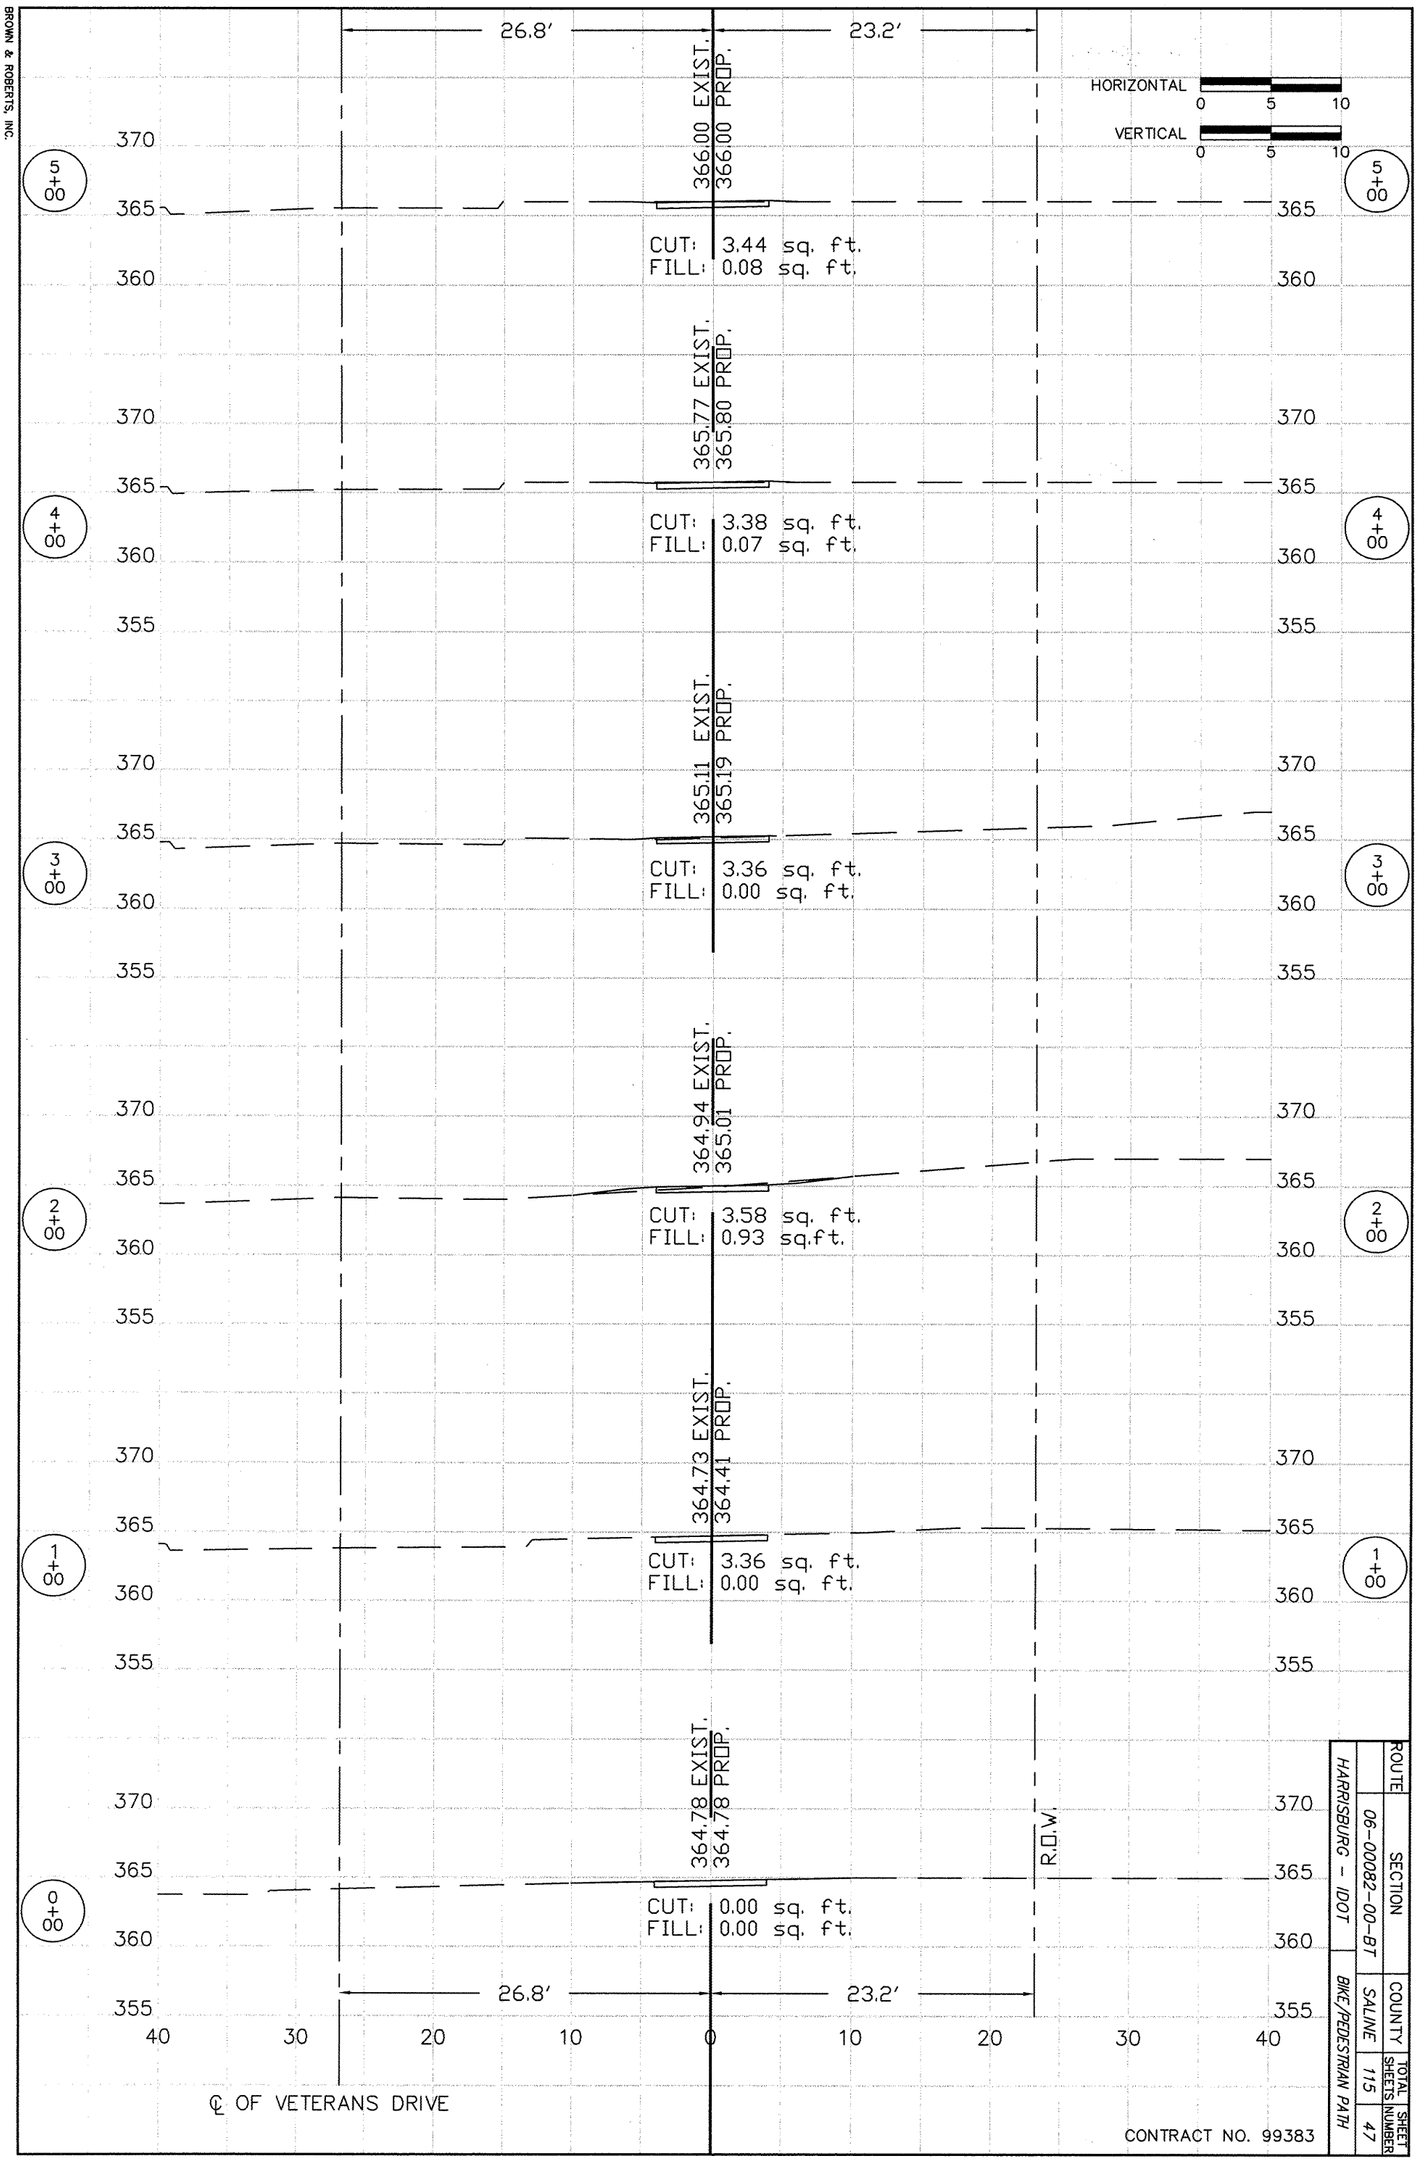

CONTRACT NO. 99383

ROUTE	SECTION	COUNTY	TOTAL SHEETS	SHEET NUMBER
HARRISBURG - IDOT	06-00082-00-BT	SALINE	115	47
	BIKE/PEDESTRIAN PATH			