BROWN & ROBERTS, INC.

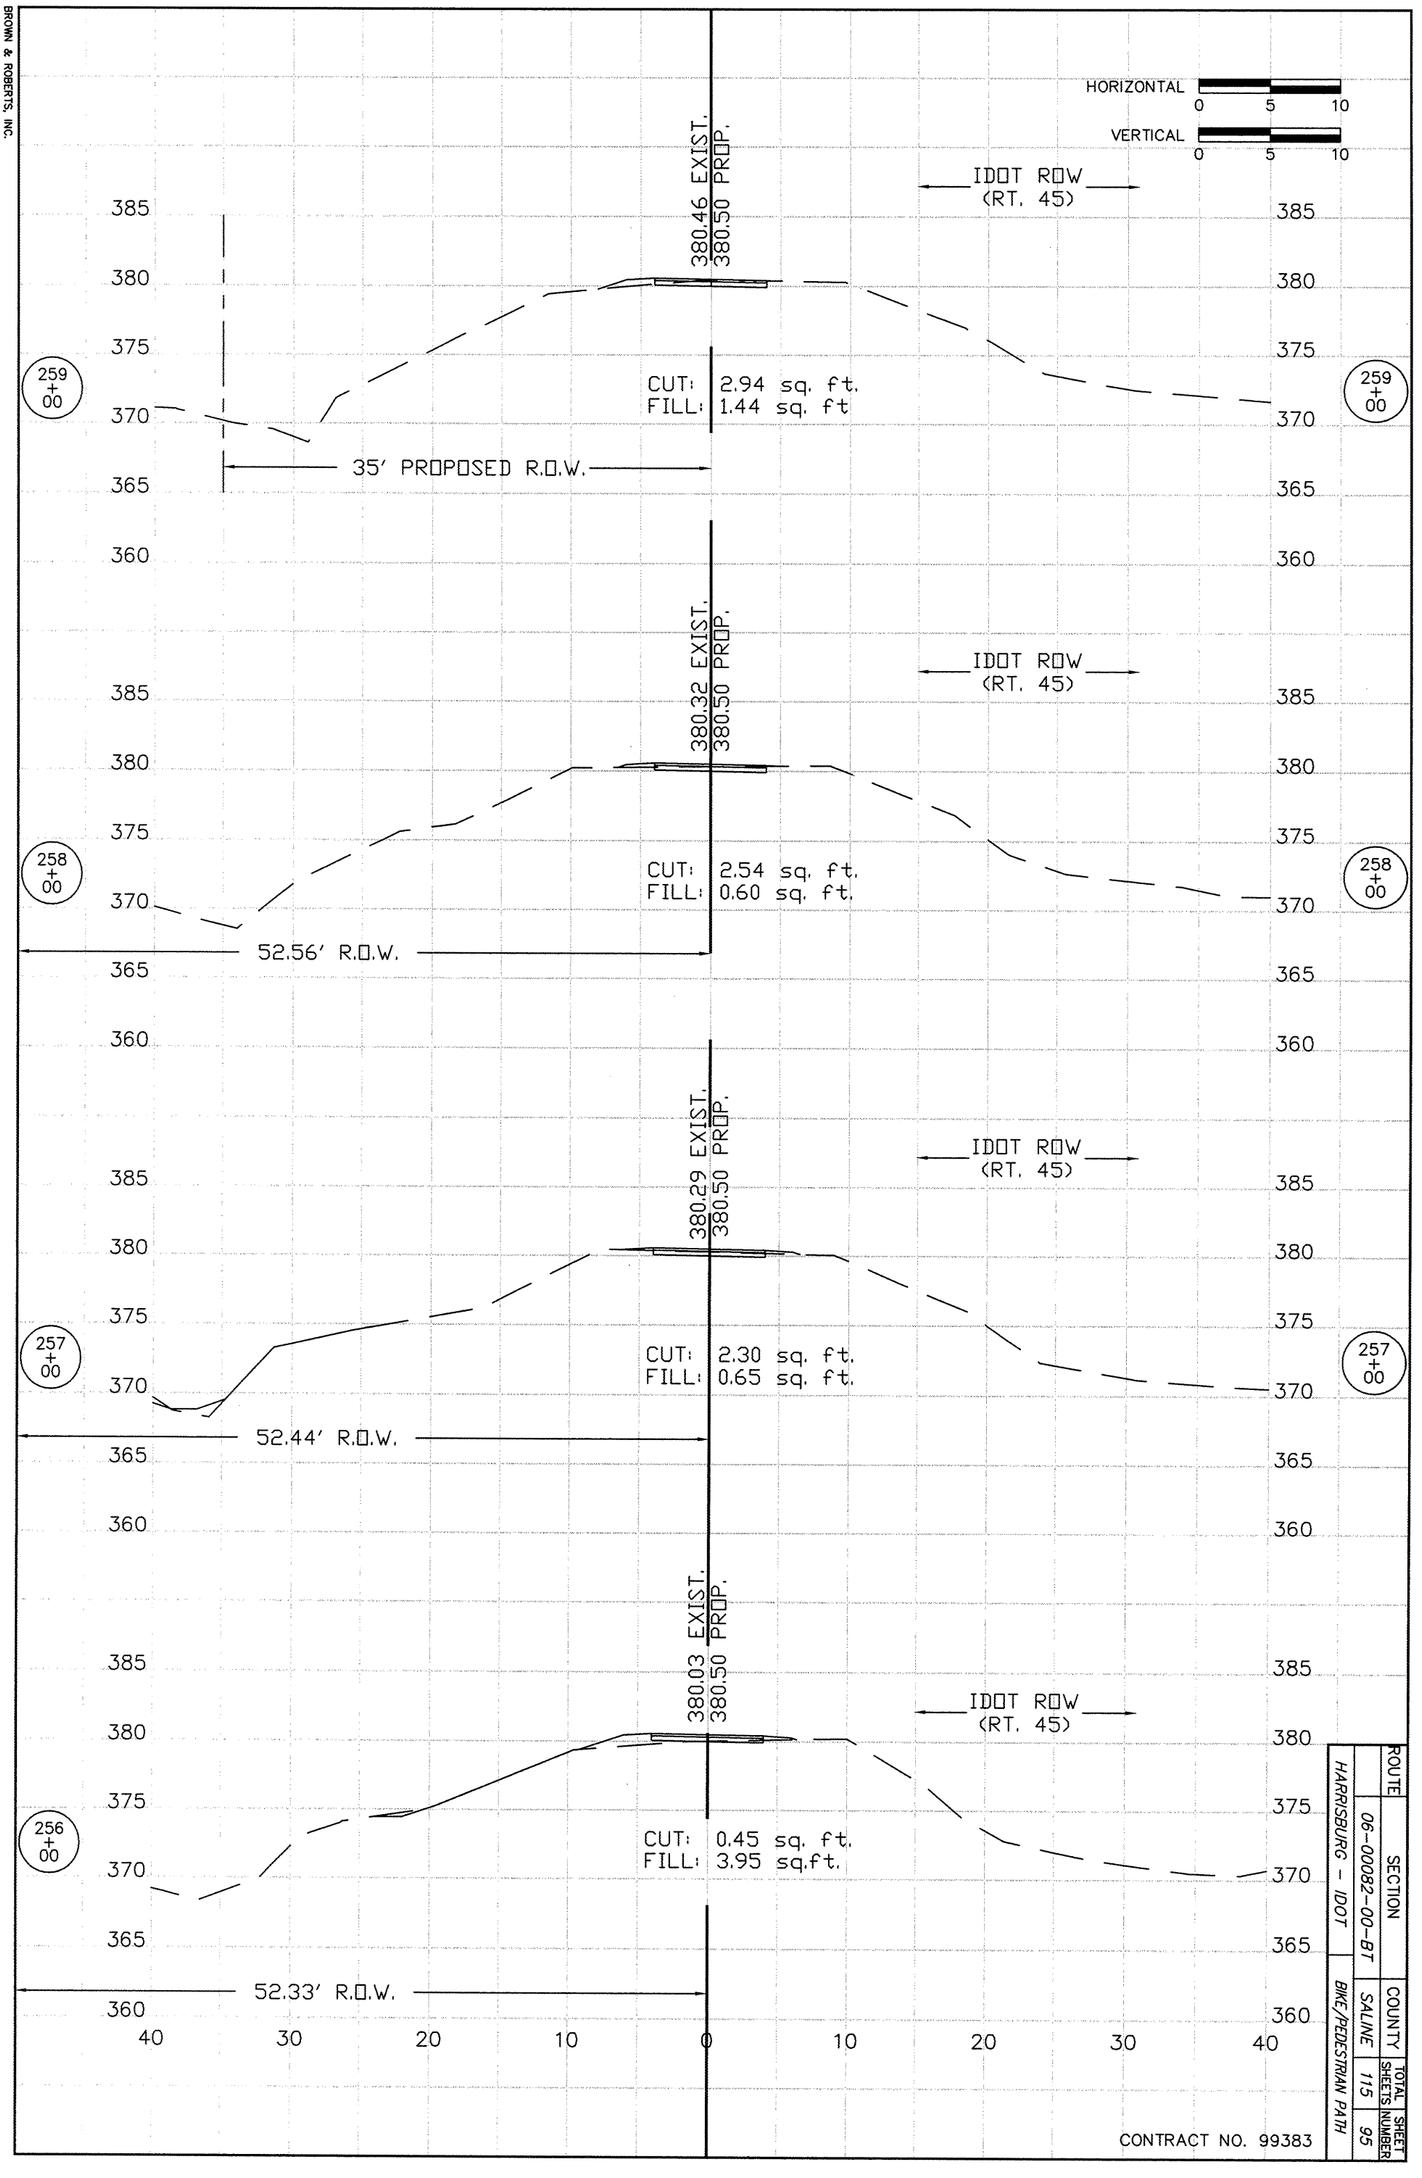


CONTRACT NO. 99383

| ROUTE | SECTION | COUNTY | TOTAL SHEETS | SHEET NUMBER |
|---|---|---|---|---|
| HARRISBURG - IDOT | 06-00082-00-BT | SALINE | 115 | 95 |
| BIKE/PEDESTRIAN PATH | | | | |