| ROUTE | SECTION | COUNTY | TOTAL SHEETS | SHEET NO. |
|---|---|---|---|---|
| | 06-00082-00-BT | SALINE | 115 | 99 |
| HARRISBURG – IDOT | | BIKE/PEDESTRIAN PATH | | |

CONTRACT NO. 99383

HORIZONTAL 0 20 40

VERTICAL 0 20 40

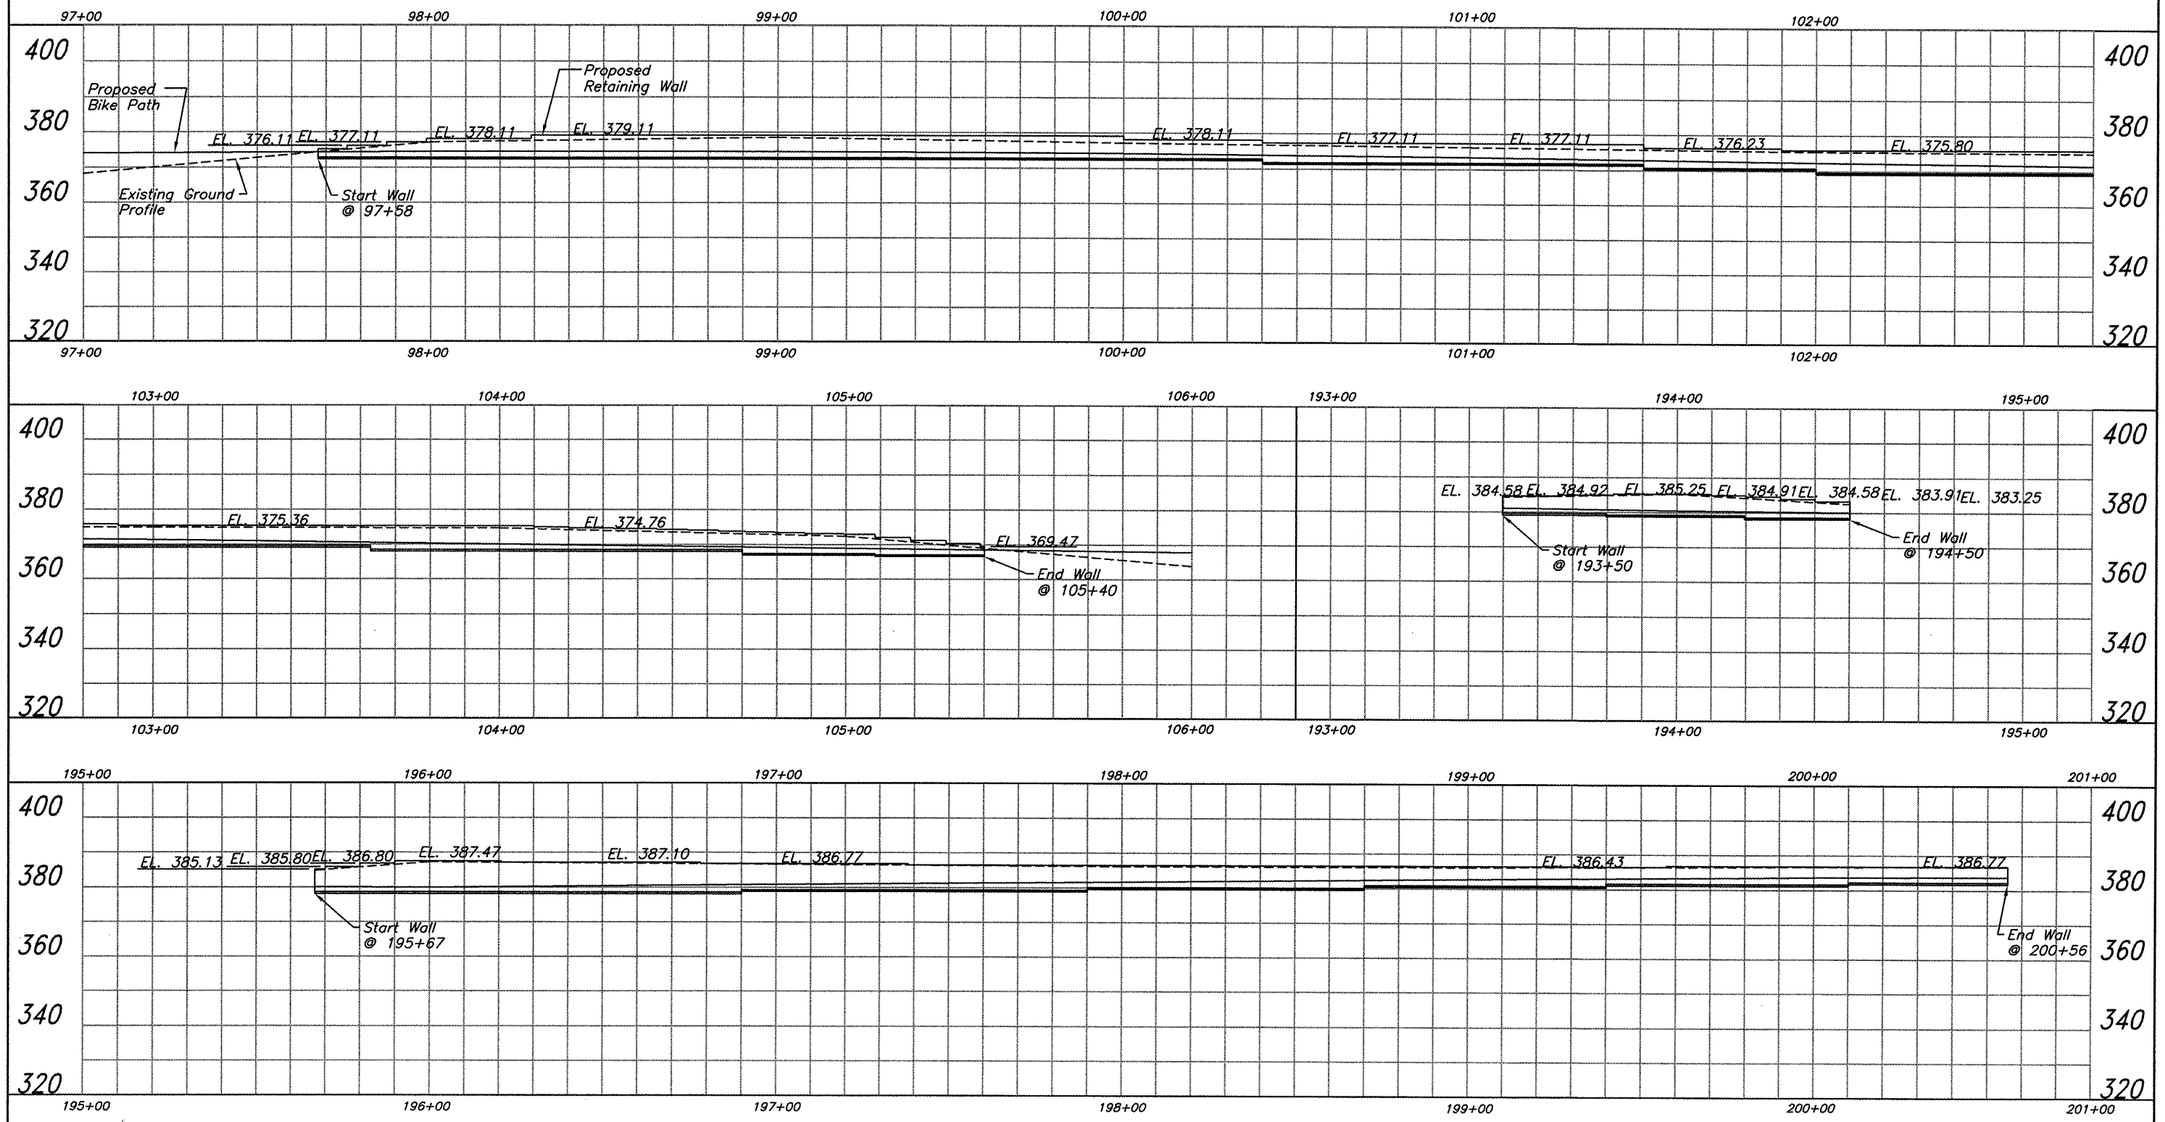


12 Nov 2009 – 7:16am X:\2005\05138\ac\HARRISBURG PLANS\retainig wall details.DWG: Layout Tab 'Layout1'